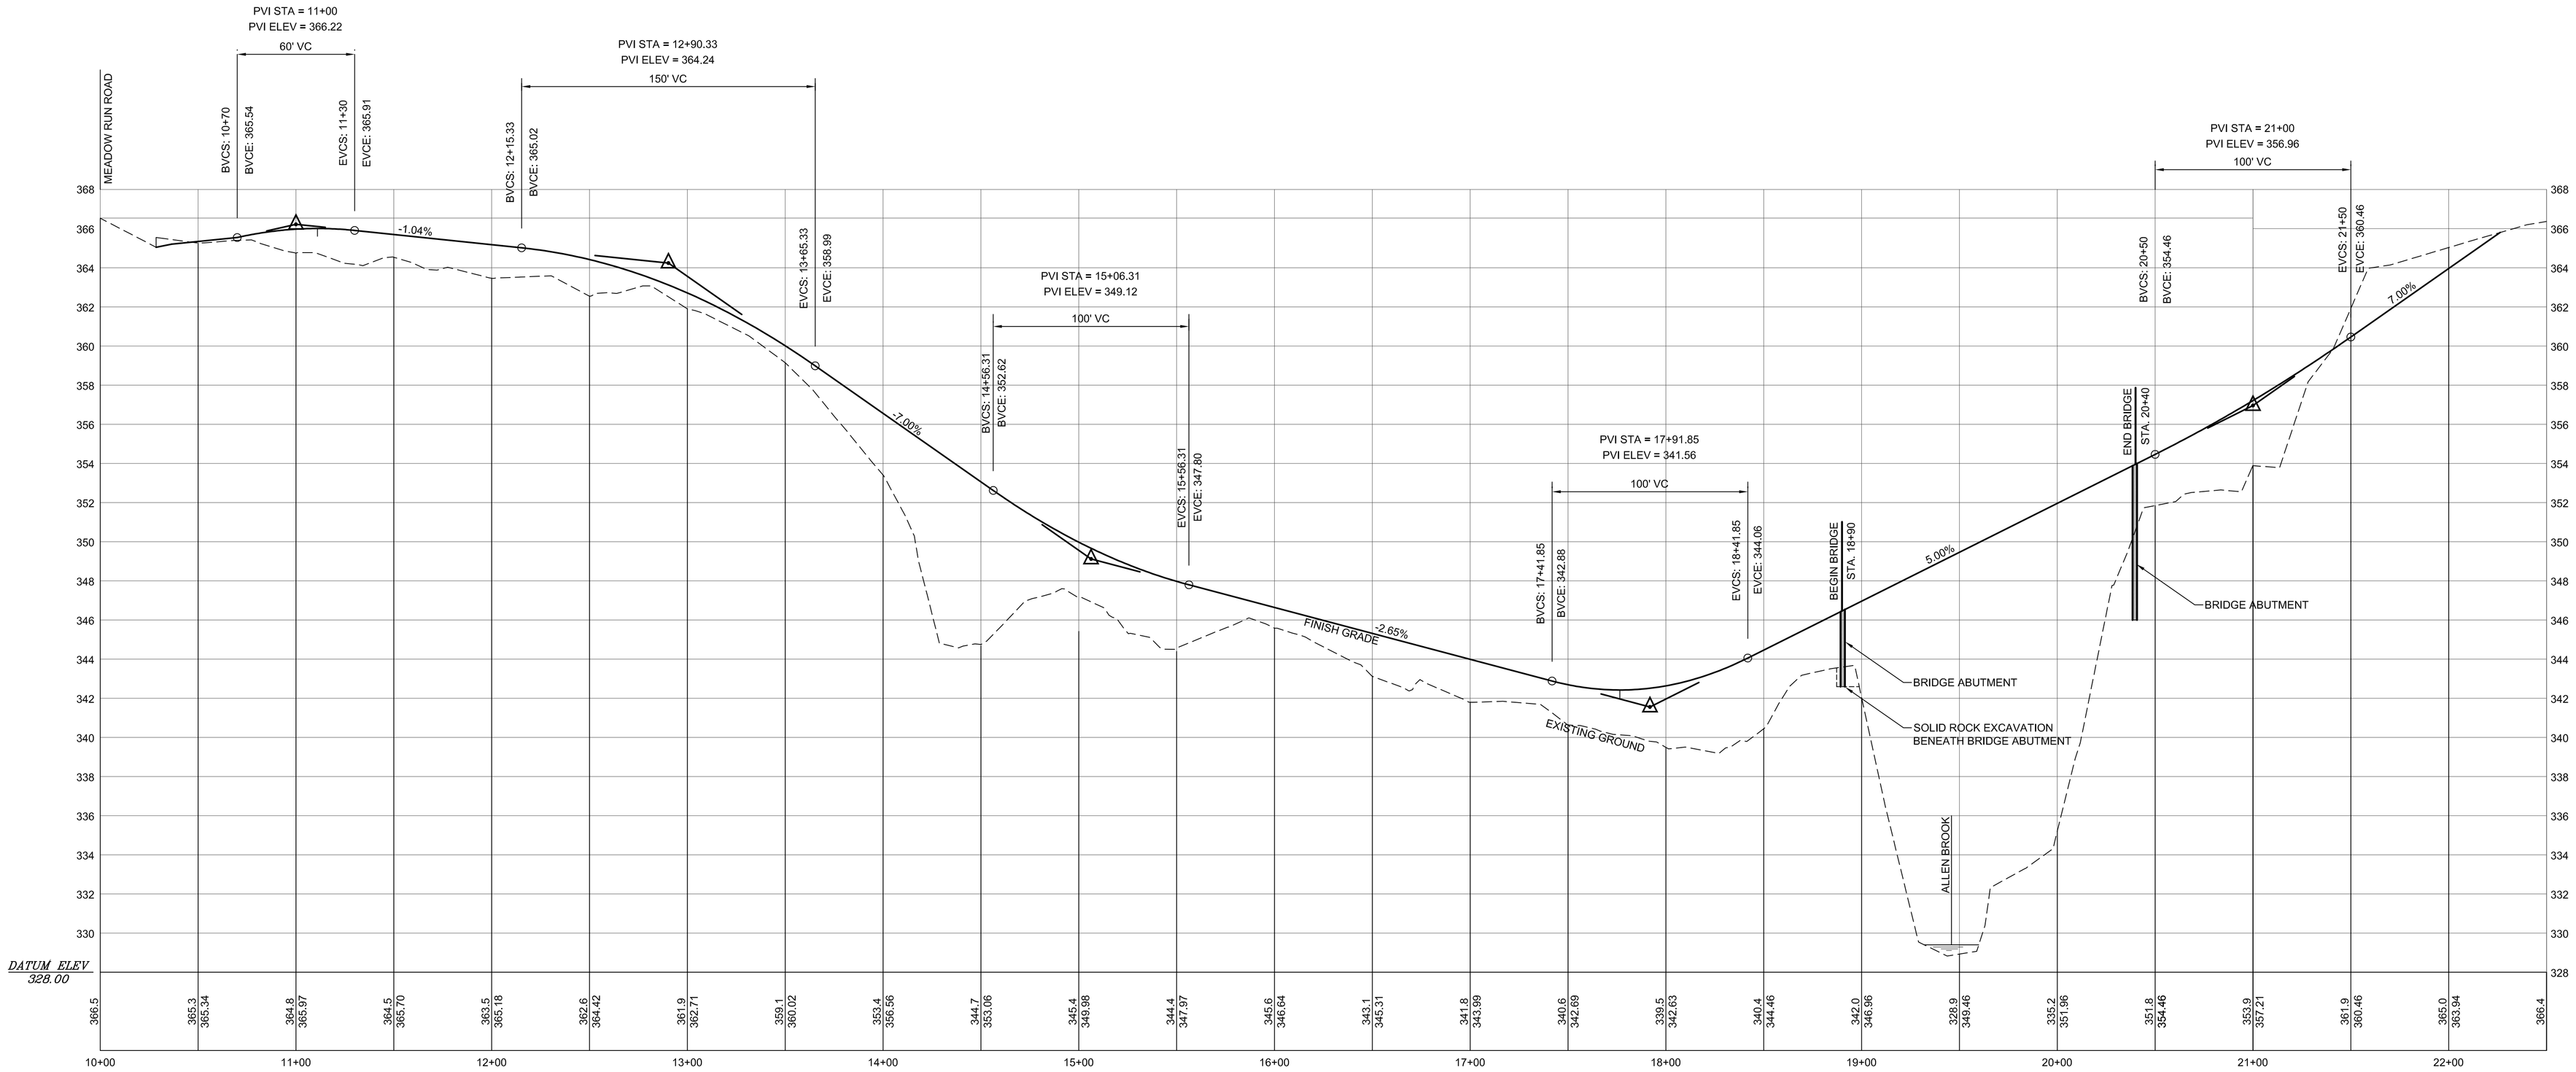

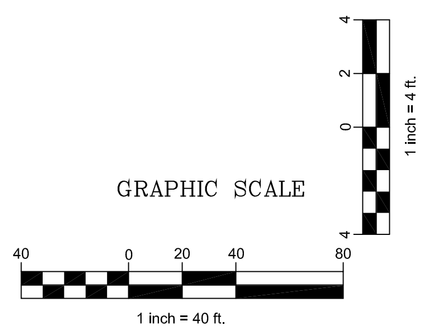

Date	Revision	By

These plans shall only be used for the purpose shown below:

- [x] Sketch/Concept
- [ ] Preliminary
- [ ] Final Local Review
- [ ] Act 250 Review
- [ ] Construction
- [ ] Record Drawing

Town of Williston
Shared Use Path

Meadow Run Road to Beaudry Lane

PATH PROFILE

Lamoureux & Dickinson
Consulting Engineers, Inc.
14 Morse Drive, Essex, VT 05452
802-878-4450 www.LDengineering.com

Project No.	12016
Survey	L&D
Design	AR
Drawn	L&D
Checked	AR
Date	Aug. 2012
Scale	1" = 40' Hor. 1" 4' Vert.
Sheet number	6