VERMONT

Vermont Department of Environmental Conservation
Watershed Management Division
Essex Regional Office
111 West Street
Essex Junction, VT 05452
www.watershedmanagement.vt.gov

Agency of Natural Resources

[phone] 802-879-5631
[fax] 802-879-3871
[cell] 802-777-5328

AUTHORIZATION TO CONDUCT NEXT FLOOD MEASURES

Pursuant to Section F of the Vermont Stream Alteration General Permit

Project Number: SA-04-024-2015

Applicant Name: TOWN OF BOLTON Phone: 363-6995

Mailing Address: 3045 THEODORE ROOSEVELT HIGHWAY, BOLTON 05676

Project Location: BOLTON, PRESTON BK, HONEY HOLLOW RD

Email:

The Secretary of the Vermont Agency of Natural Resources (VT ANR) has determined that:

1. This authorizes STABILIZATION OF ROAD EMBANKMENT WITH STONE FILL.
2. The proposed activity is eligible for coverage under the VT ANR Stream Alteration General Permit – Next Flood Measures.
3. The proposed activity will meet the terms and conditions of Section E of the General Permit provided:
   a) The project will generally be completed as shown on the plan(s) dated 6/25/15, prepared by C. BRUNELLE, and approved by the Vermont Agency of Natural Resources.
   b) The project is proportional to the threat and conditioned to cease when the threat to life or to improved property has ended.
   c) The project will not result in a threat to life, public health or safety.
   d) The project will meet the standards detailed in subsection E.2.1 and E.2.2 of the General Permit.
   e) The project will meet Stream Alteration Standards to the greatest extent possible.
   f) A pre-construction meeting is held between the contractor, owner/applicant, and the ANR River Management Engineer.
   g) The River Management Engineer is notified by phone, text or email when construction begins and when the project is complete.

If there are any changes in the project plan or deviation in construction from the plan, the Permittee must notify the River Management Engineer immediately.

If the project is constructed as you have described, as shown on the above referenced approved plans and according to the above conditions, there is no reason to expect any violation of Vermont Water Quality Standards.

Signed this 25th day of June, 2015

This permit expires October 1, 2015.

David K. Mears, Commissioner
Department of Environmental Conservation

by: Chris Brunelle
Chris Brunelle, River Management Engineer

TOWN OF BOLTON | HONEY HOLLOW RD. PRESTON BROOK | DATE: 6/25/15 DRAWN BY: C. BRUNELLE

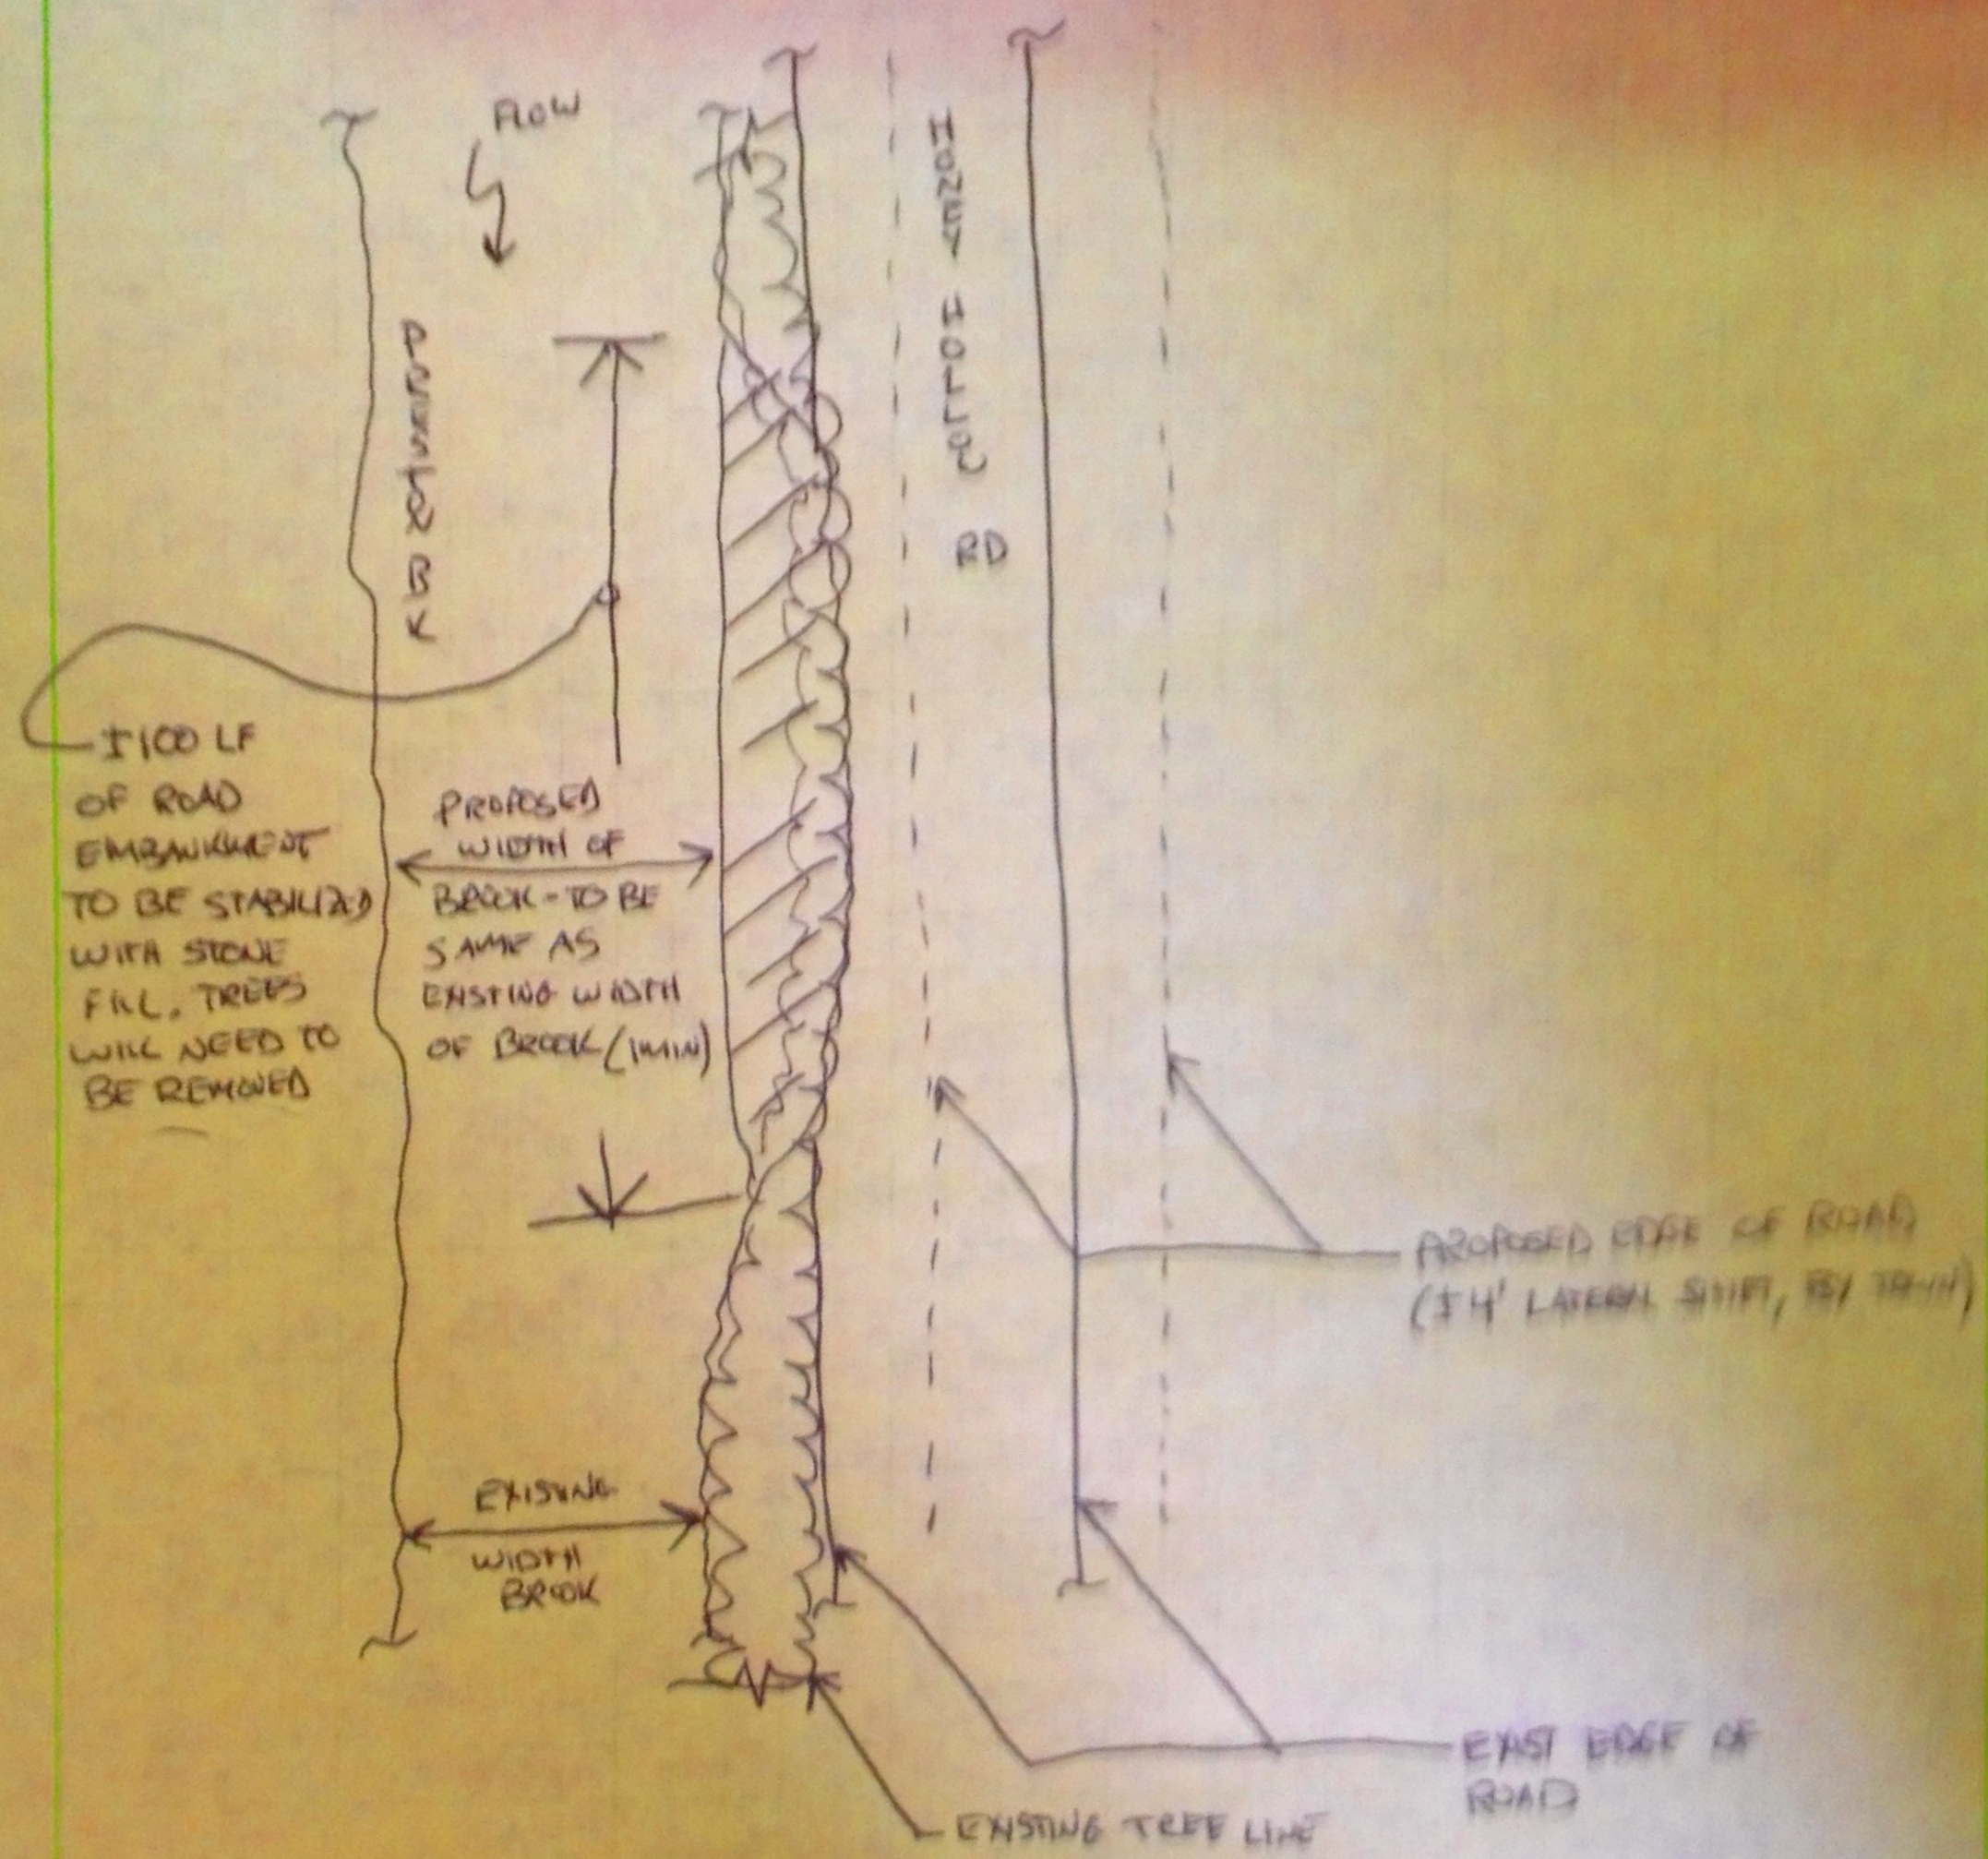

1. THIS DWG FOR STREAM ALT PERMIT ONLY.
2. DO NOT WORK ON THE PROPERTY OF OTHERS WITHOUT PERMISSION.
3. SIZE ROCK TO WITHSTAND FLOOD AND ICE FLOWS.
4. LIMIT TREE CUTTING AS MUCH AS POSSIBLE.