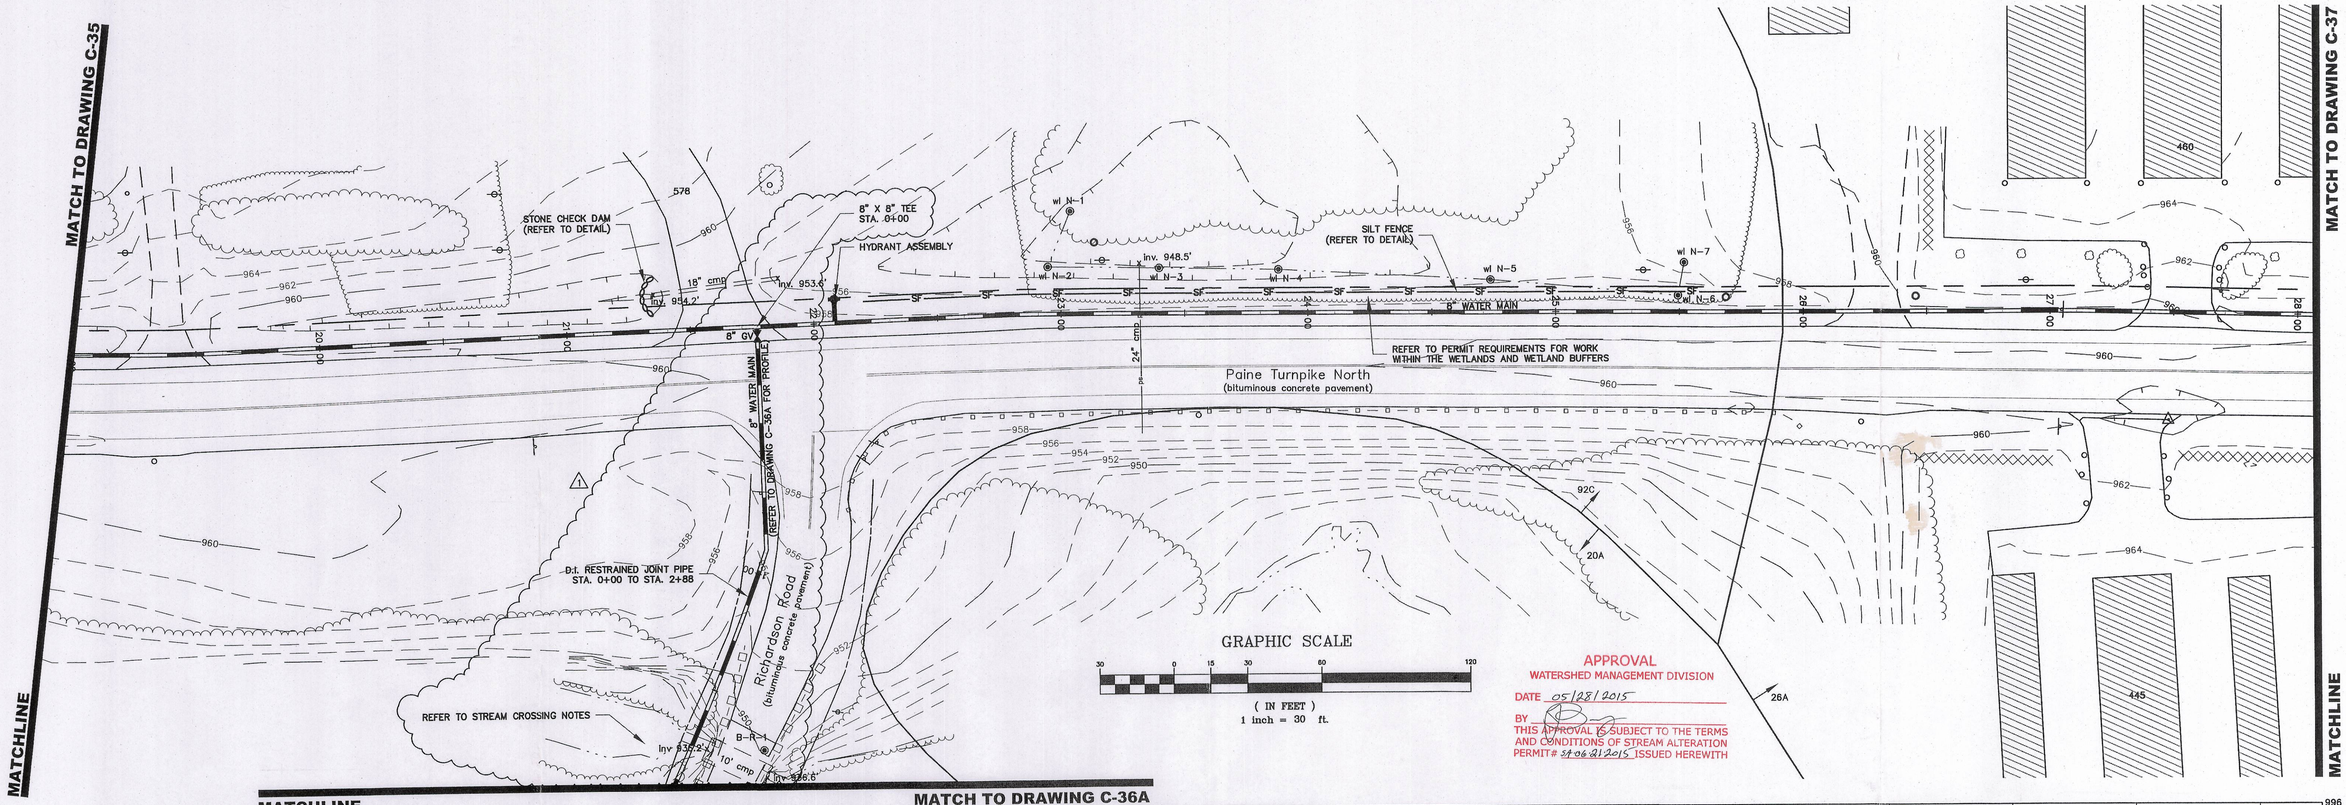

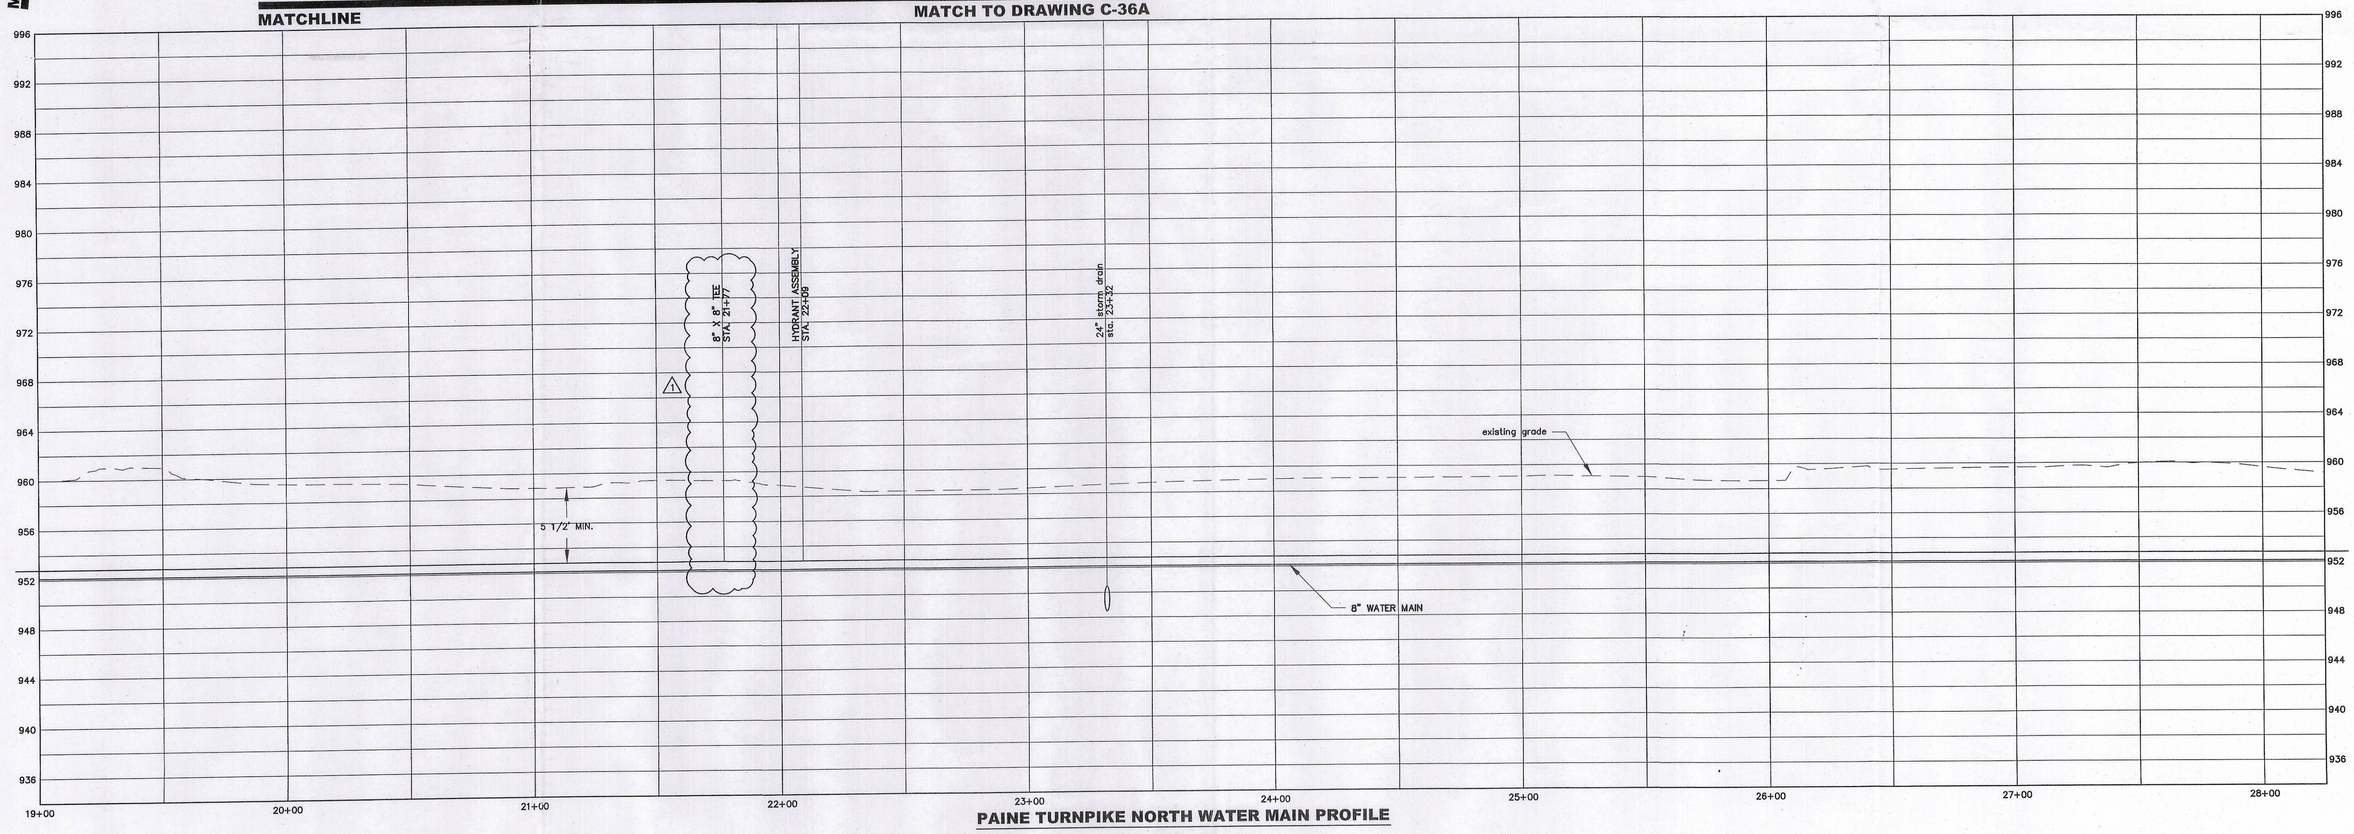

PAINE TURNPIKE NORTH WATER MAIN PROFILE

SCALE: 1"=30' HORIZONTAL
1"=6' VERTICAL

OTTER CREEK ENGINEERING

404 East Main Street
P.O. Box 712
East Middlebury, VT 05740
Telephone: 802 382-8522
Fax: 802 382-8640

110 Merchants Row
4th Floor, Suite 15
Rutland, VT 05701
Telephone: 802 747-3080
Fax: 802 747-4820

E-mail: info@ottercrk.com

STAMP AND SIGNATURE:

STATE OF VERMONT
MARK YOUNGSTROM
No. 6571
SANITARY
LICENSED
PROFESSIONAL ENGINEER

DESIGN ENGINEER

THESE DRAWINGS SHALL NOT BE ALTERED IN ANY WAY WITHOUT THE WRITTEN APPROVAL OF THE ENGINEER. ANY REVISIONS SHALL BE MADE BY THE ENGINEER AND NOTED IN THE REVISION BLOCK. © 2014

OTTER CREEK ENGINEERING, INC.

GRID NORTH

TOWN OF BERLIN
BERLIN CORNERS MUNICIPAL WATER SYSTEM
BERLIN, VERMONT

CONSTRUCTION

DATE ISSUED:	11/5/2014
REVISIONS:	
1	ADDED WATER MAIN 4-1-15 HB
DRAWN BY:	HB
CHECKED BY:	MY
SCALE:	1"=30'
PROJECT NO.:	519.002
CADD FILE:	519-002

TITLE:
PAINE TURNPIKE NORTH WATER MAIN PLAN AND PROFILE

DRAWING NO.
C-36