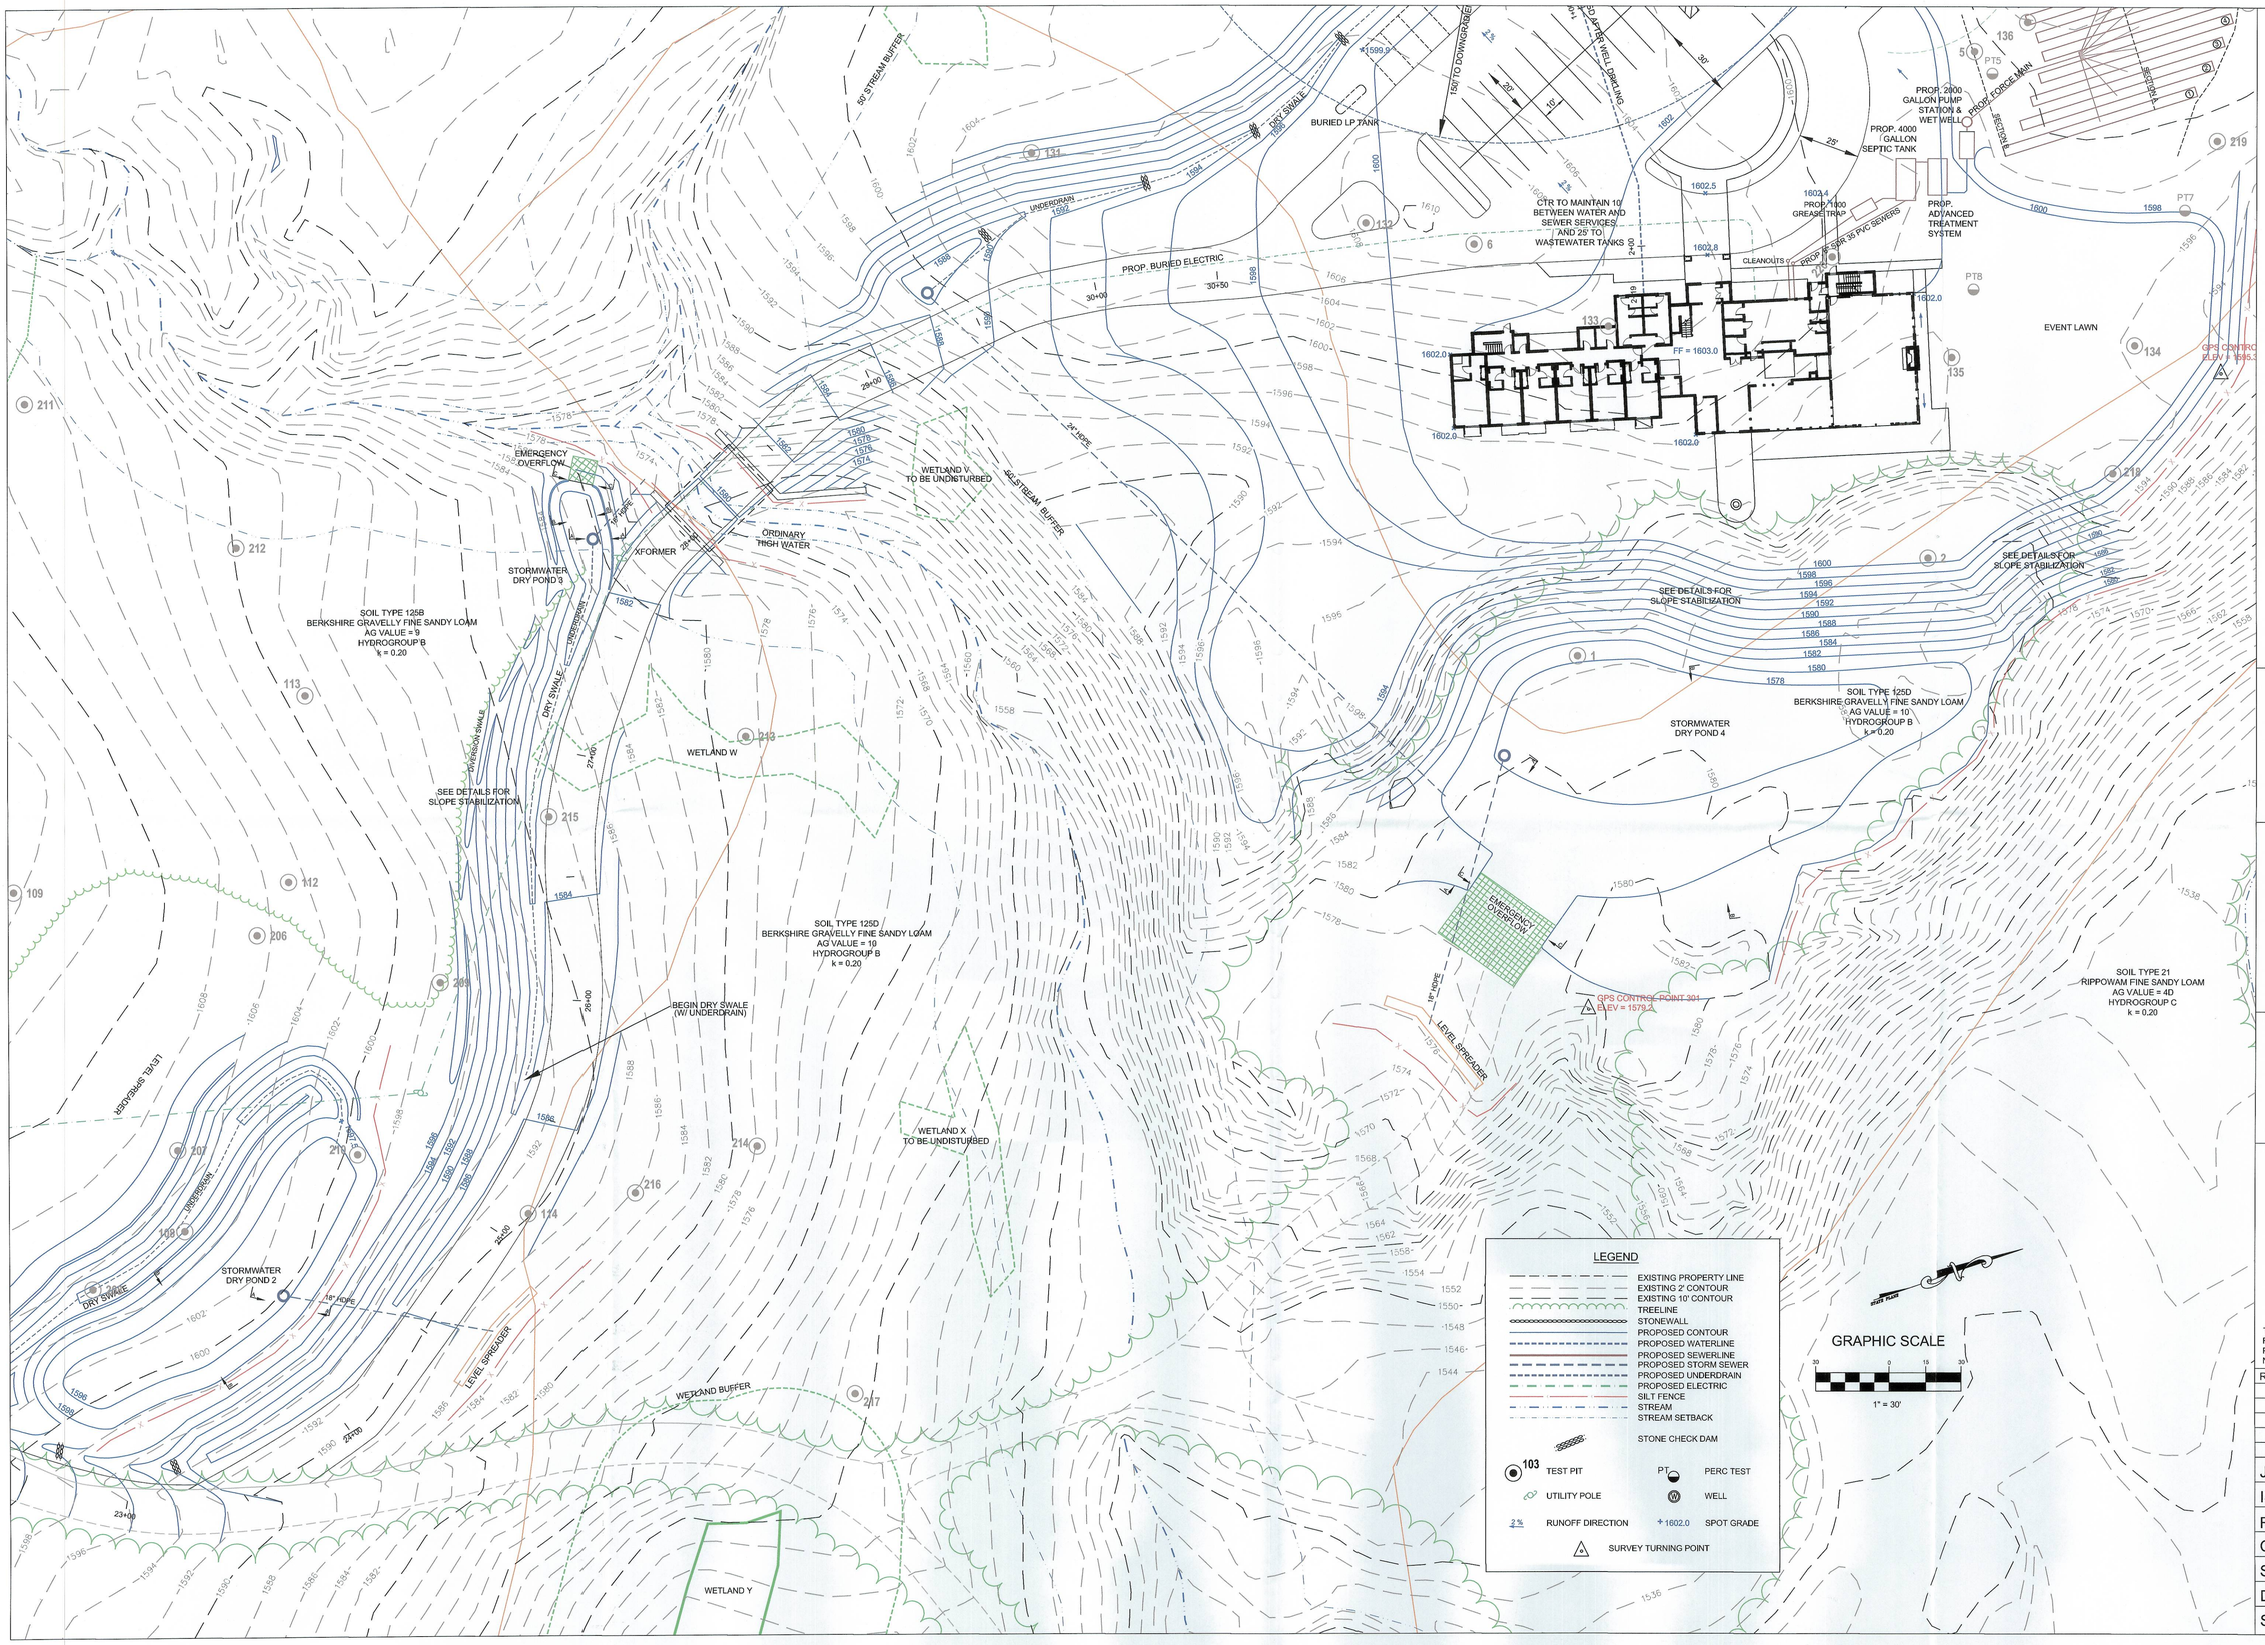

Long Trail Engineering, P.C.
P.O. Box 714
East Dorset, VT 05253
(802) 366-1366
www.longtrailengineering.com
copyright 2015

THE ANNEX
MOUNTAIN TOP INN

MOUNTAIN TOP INN
CHITTENDEN, VT

SITE PLAN

STATE OF VERMONT
REGISTERED PROFESSIONAL ENGINEER

THE CERTIFICATION ON THIS DRAWING ONLY INDICATES THE VT REGISTERED PROFESSIONAL ENGINEER RESPONSIBLE FOR PREPARATION AND IS NOT ISSUED FOR CONSTRUCTION UNLESS NOTED IN THE "ISSUED FOR" BOX BELOW.

REV. NO.	DATE	DESCRIPTION
6	02/24/15	REV. FOOTPRINT, GRADING
7	02/27/15	REV. BRIDGE
8	03/06/15	EDITS FOR A250 SUBMITTAL

JOB NO.:	0807
ISSUED FOR:	TEAM REVIEW
RELEASE DATE:	03/06/15
CREATION DATE:	04/10/12
SCALE:	AS NOTED
DRAWN BY: FBP	REV'D BY: FBP
SHEET NO.:	C5