North Bennington, Village of

SA-07-005-2015

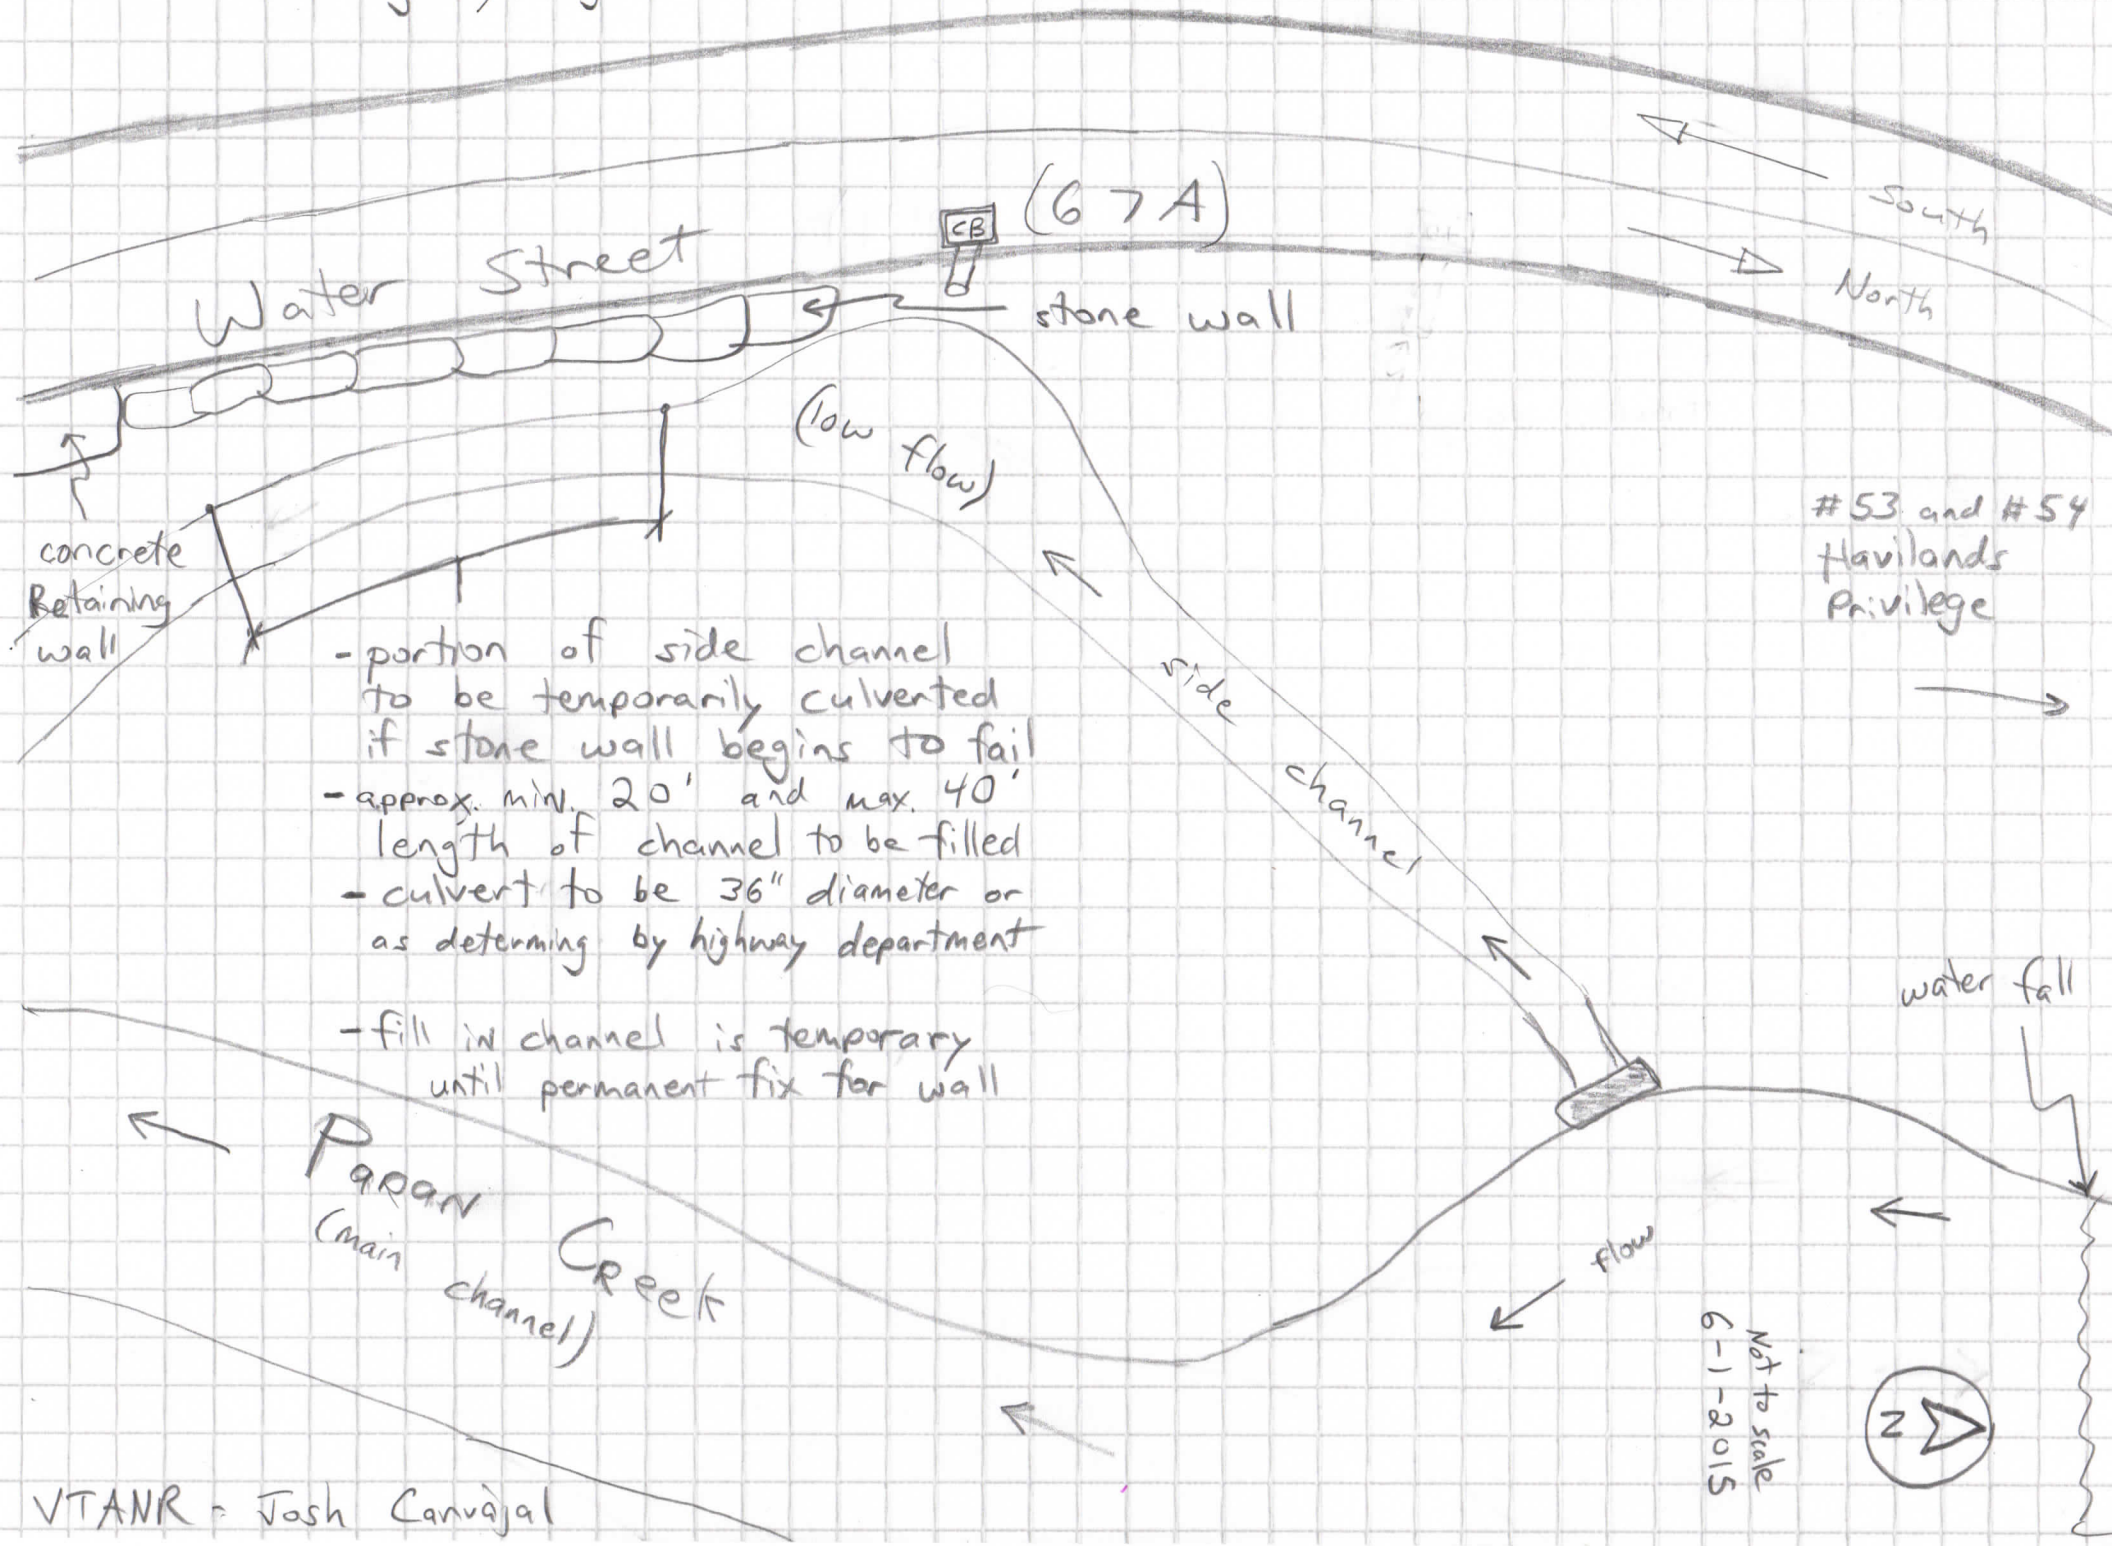

- portion of side channel to be temporarily culverted if stone wall begins to fail
- approx. min. 20' and max. 40' length of channel to be filled
- culvert to be 36" diameter or as determing by highway department
- fill in channel is temporary until permanent fix for wall

VTANR - Josh Carvajal