QUARRY ROAD, RUPERT

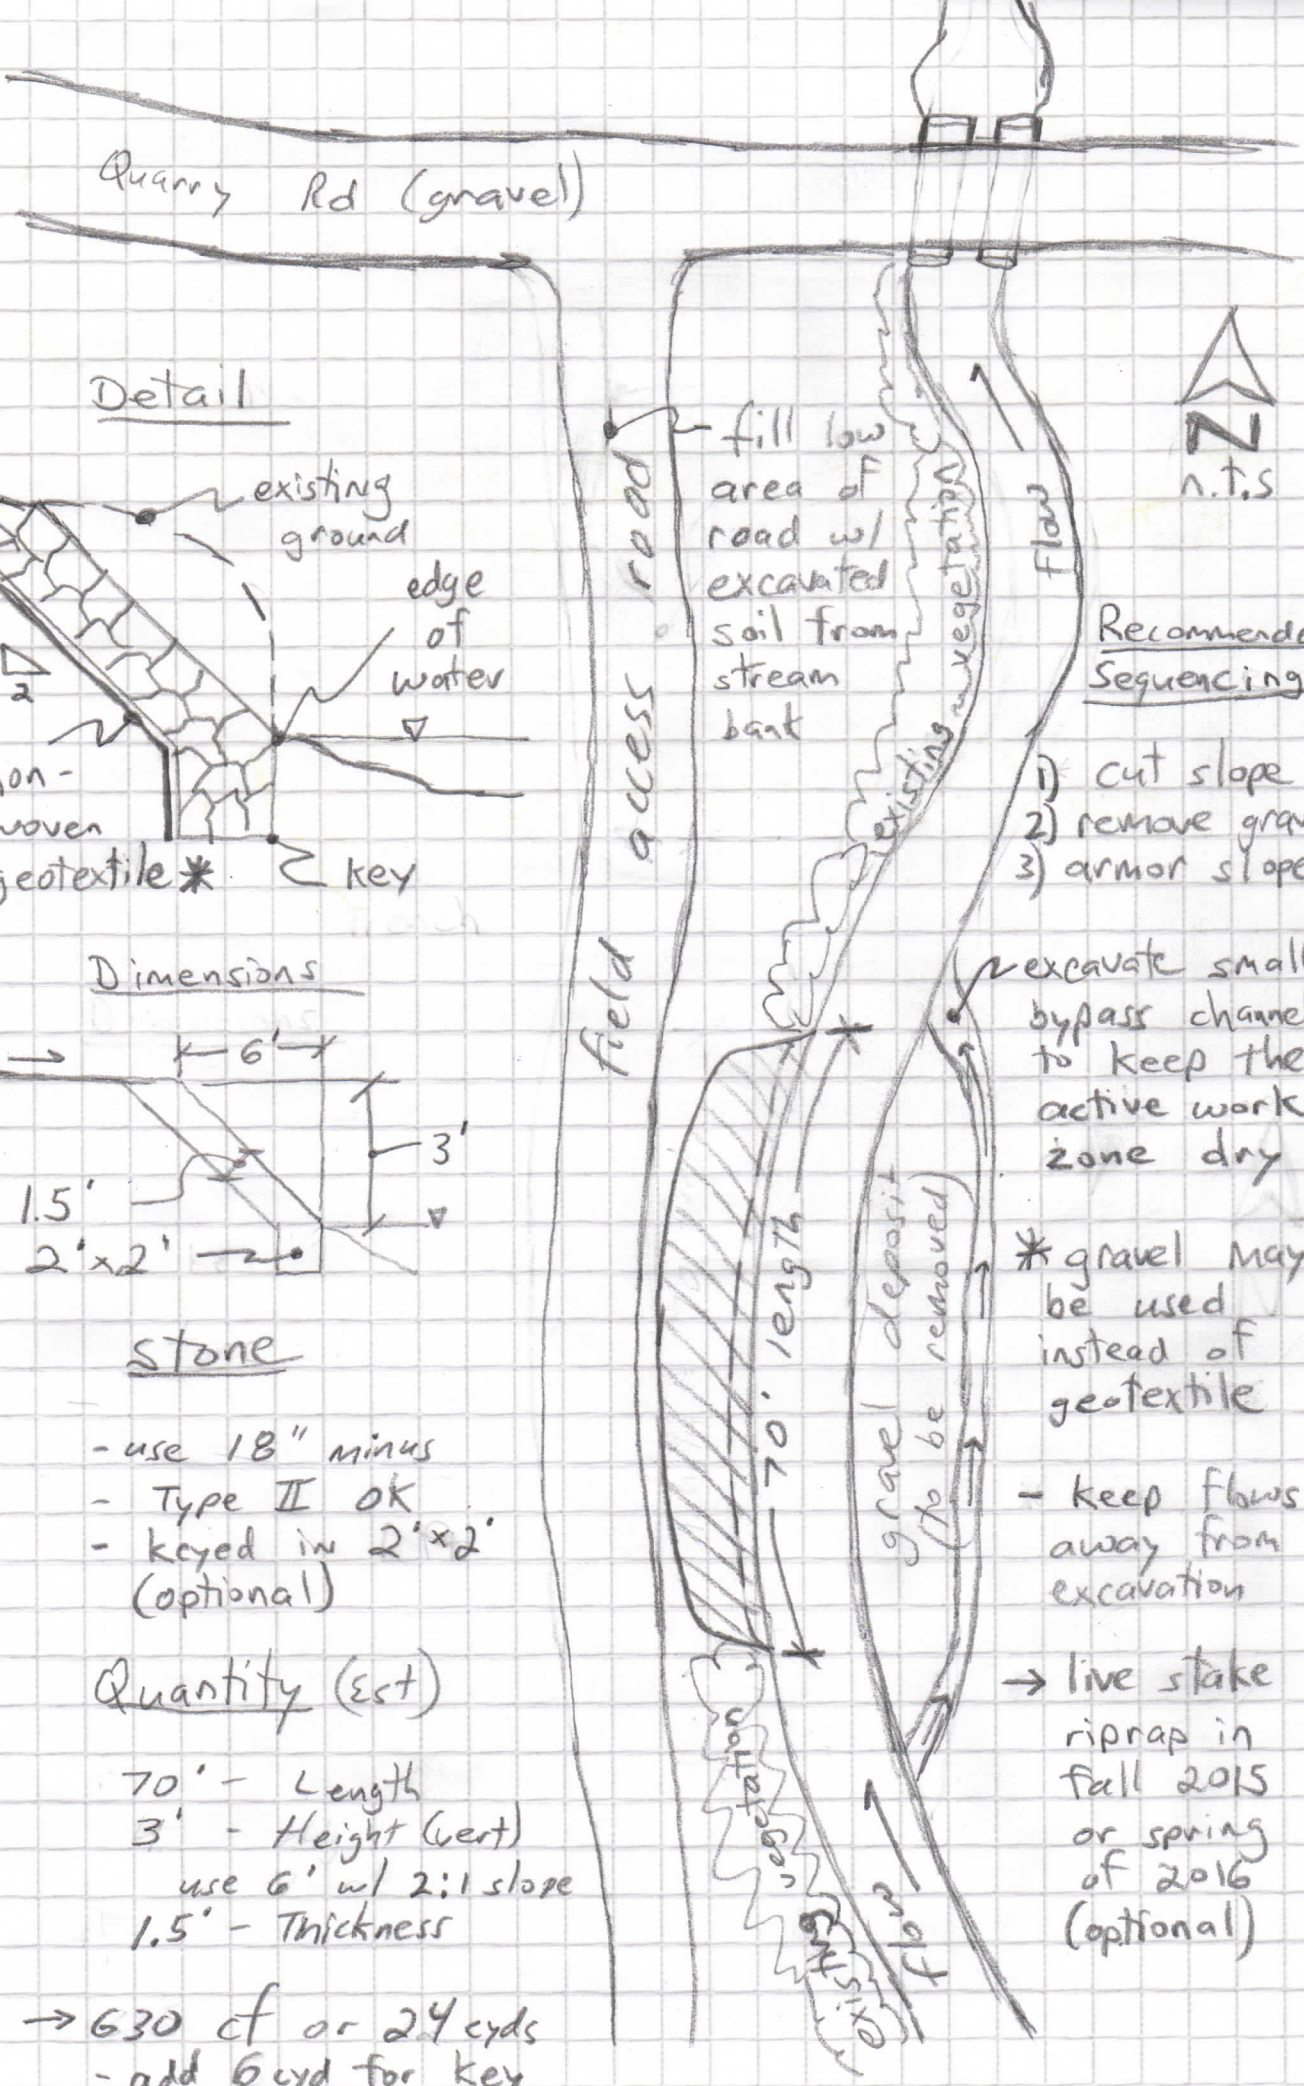

Detail

Dimensions

6'

3'

1.5'

2'x2'

Stone

- use 18" minus
- Type II OK
- keyed in 2'x2' (optional)

Quantity (Est)

70' - Length
3' - Height (vert)
use 6' w/ 2:1 slope
1.5' - Thickness

→ 630 cf or 24 cyds
- add 6 cyd for key

Recommended Sequencing

1) cut slope
2) remove gravel
3) armor slope

excavate small bypass channel to keep the active work zone dry

* gravel may be used instead of geotextile

- keep flows away from excavation

→ live stake riprap in fall 2015 or spring of 2016 (optional)

UTANR-JOSH CARVAJAL, RME

06/15/15

SA-07-006-2015