Highway Bill Reid

Middletown Springs
TH 6 North Street

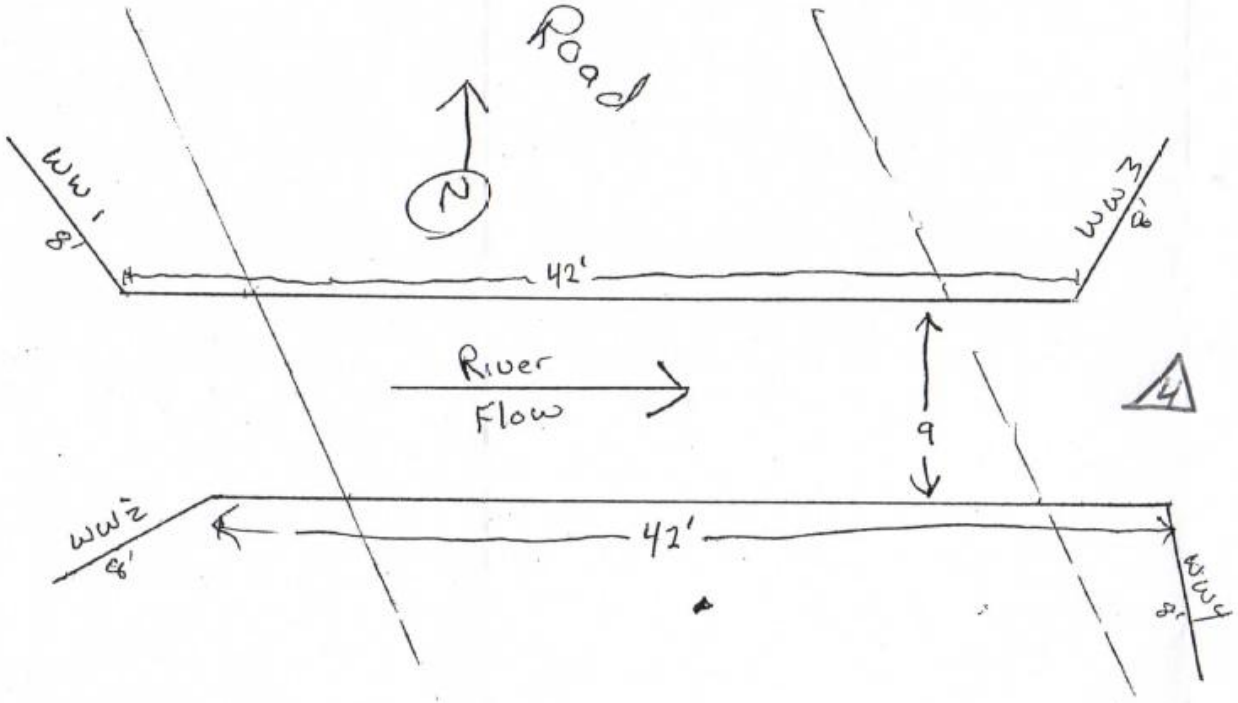

APPROVAL
WATERSHED MANAGEMENT DIVISION
DATE 6-8-2015 (as amended) 4
BY Josh Carvajal
THIS APPROVAL IS SUBJECT TO THE TERMS AND CONDITIONS OF STREAM ALTERATION PERMIT # 54-07-007 - ISSUED HEREWITH 2015

drawn by
Waite's Foundations
324 Danby-Pawlet Rd
Pawlet, VT 05761
off 802-325-3118
cell 802-375-4943

2 - infill material = native stone > 24" with 25% gravel (< 2")
supplement with Type II (36" minus) rip rap
ANR Type E1 = 18" max w/ 50% > 12" smallest

#5 - Temp road culvert to be 24" pipe

4 - fill in scour pool w/ Type II stone

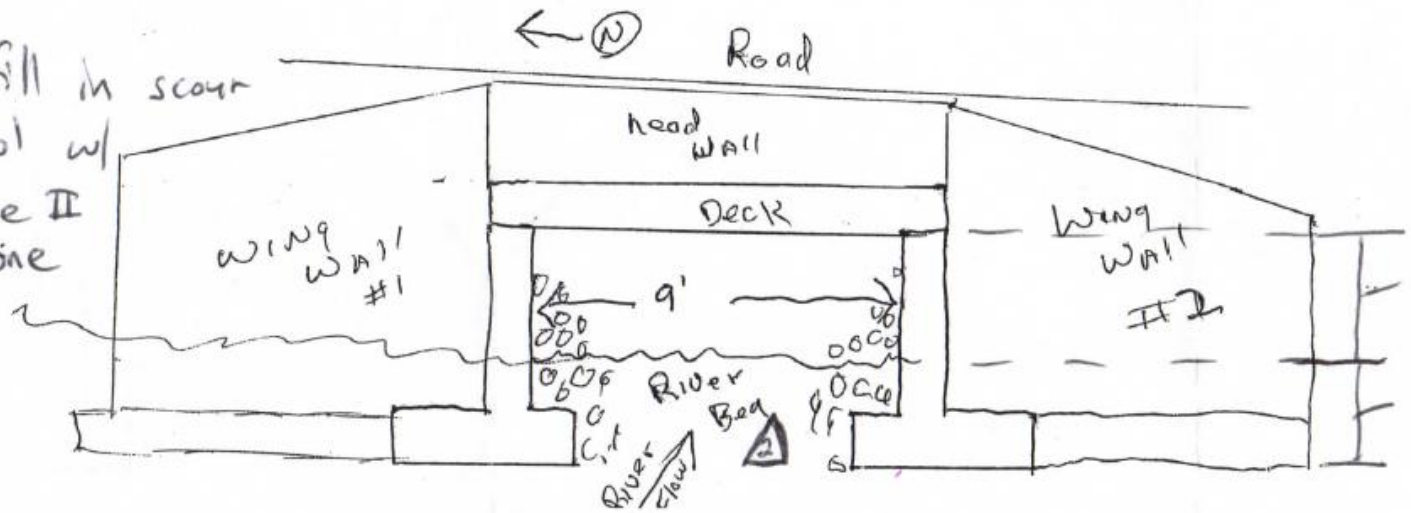

Type E1 OK