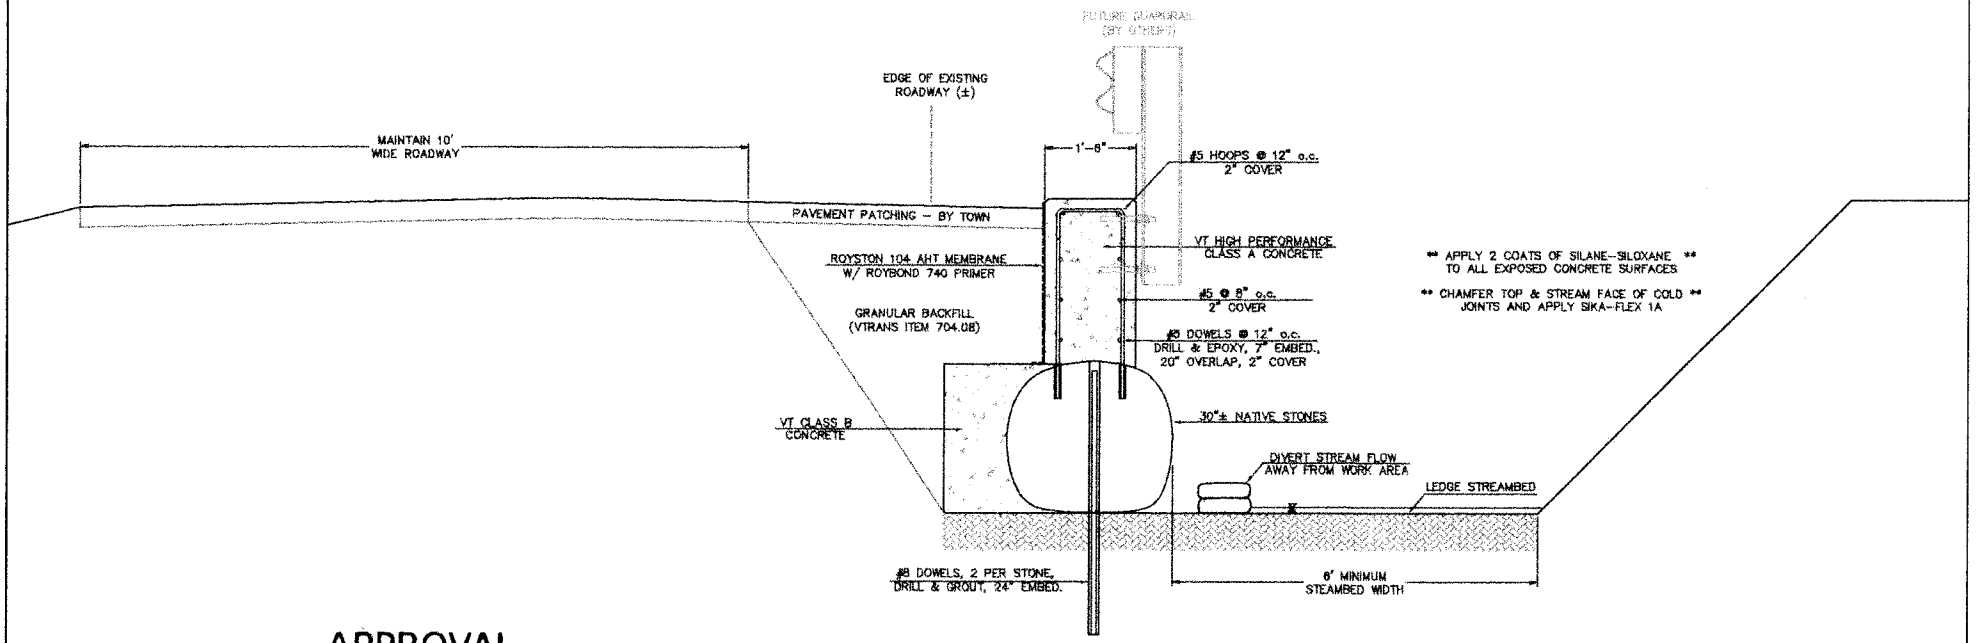


# APPROVAL

## WATERSHED MANAGEMENT DIVISION

DATE July 20, 2015

BY RME

THIS APPROVAL IS SUBJECT TO THE TERMS AND CONDITIONS OF STREAM ALTERATION PERMIT# SA-07-025-2015 ISSUED HEREWITH

TOWN OF DORSET
STATE OF VERMONT

SQUIRREL HOLLOW ROAD

SECTION

| | |
|---|---|
| SCALE | 1" = 2'-0" |
| DATE | JULY 20, 2015 |
| JOB NUMBER | 1523 |
| FILE | DORSE1.dwg |
| SHEET | 1 OF 1 |
| DRAWING NUMBER | DET-1 |

DANIELS CONSTRUCTION
ASCUTNEY, VT 05030