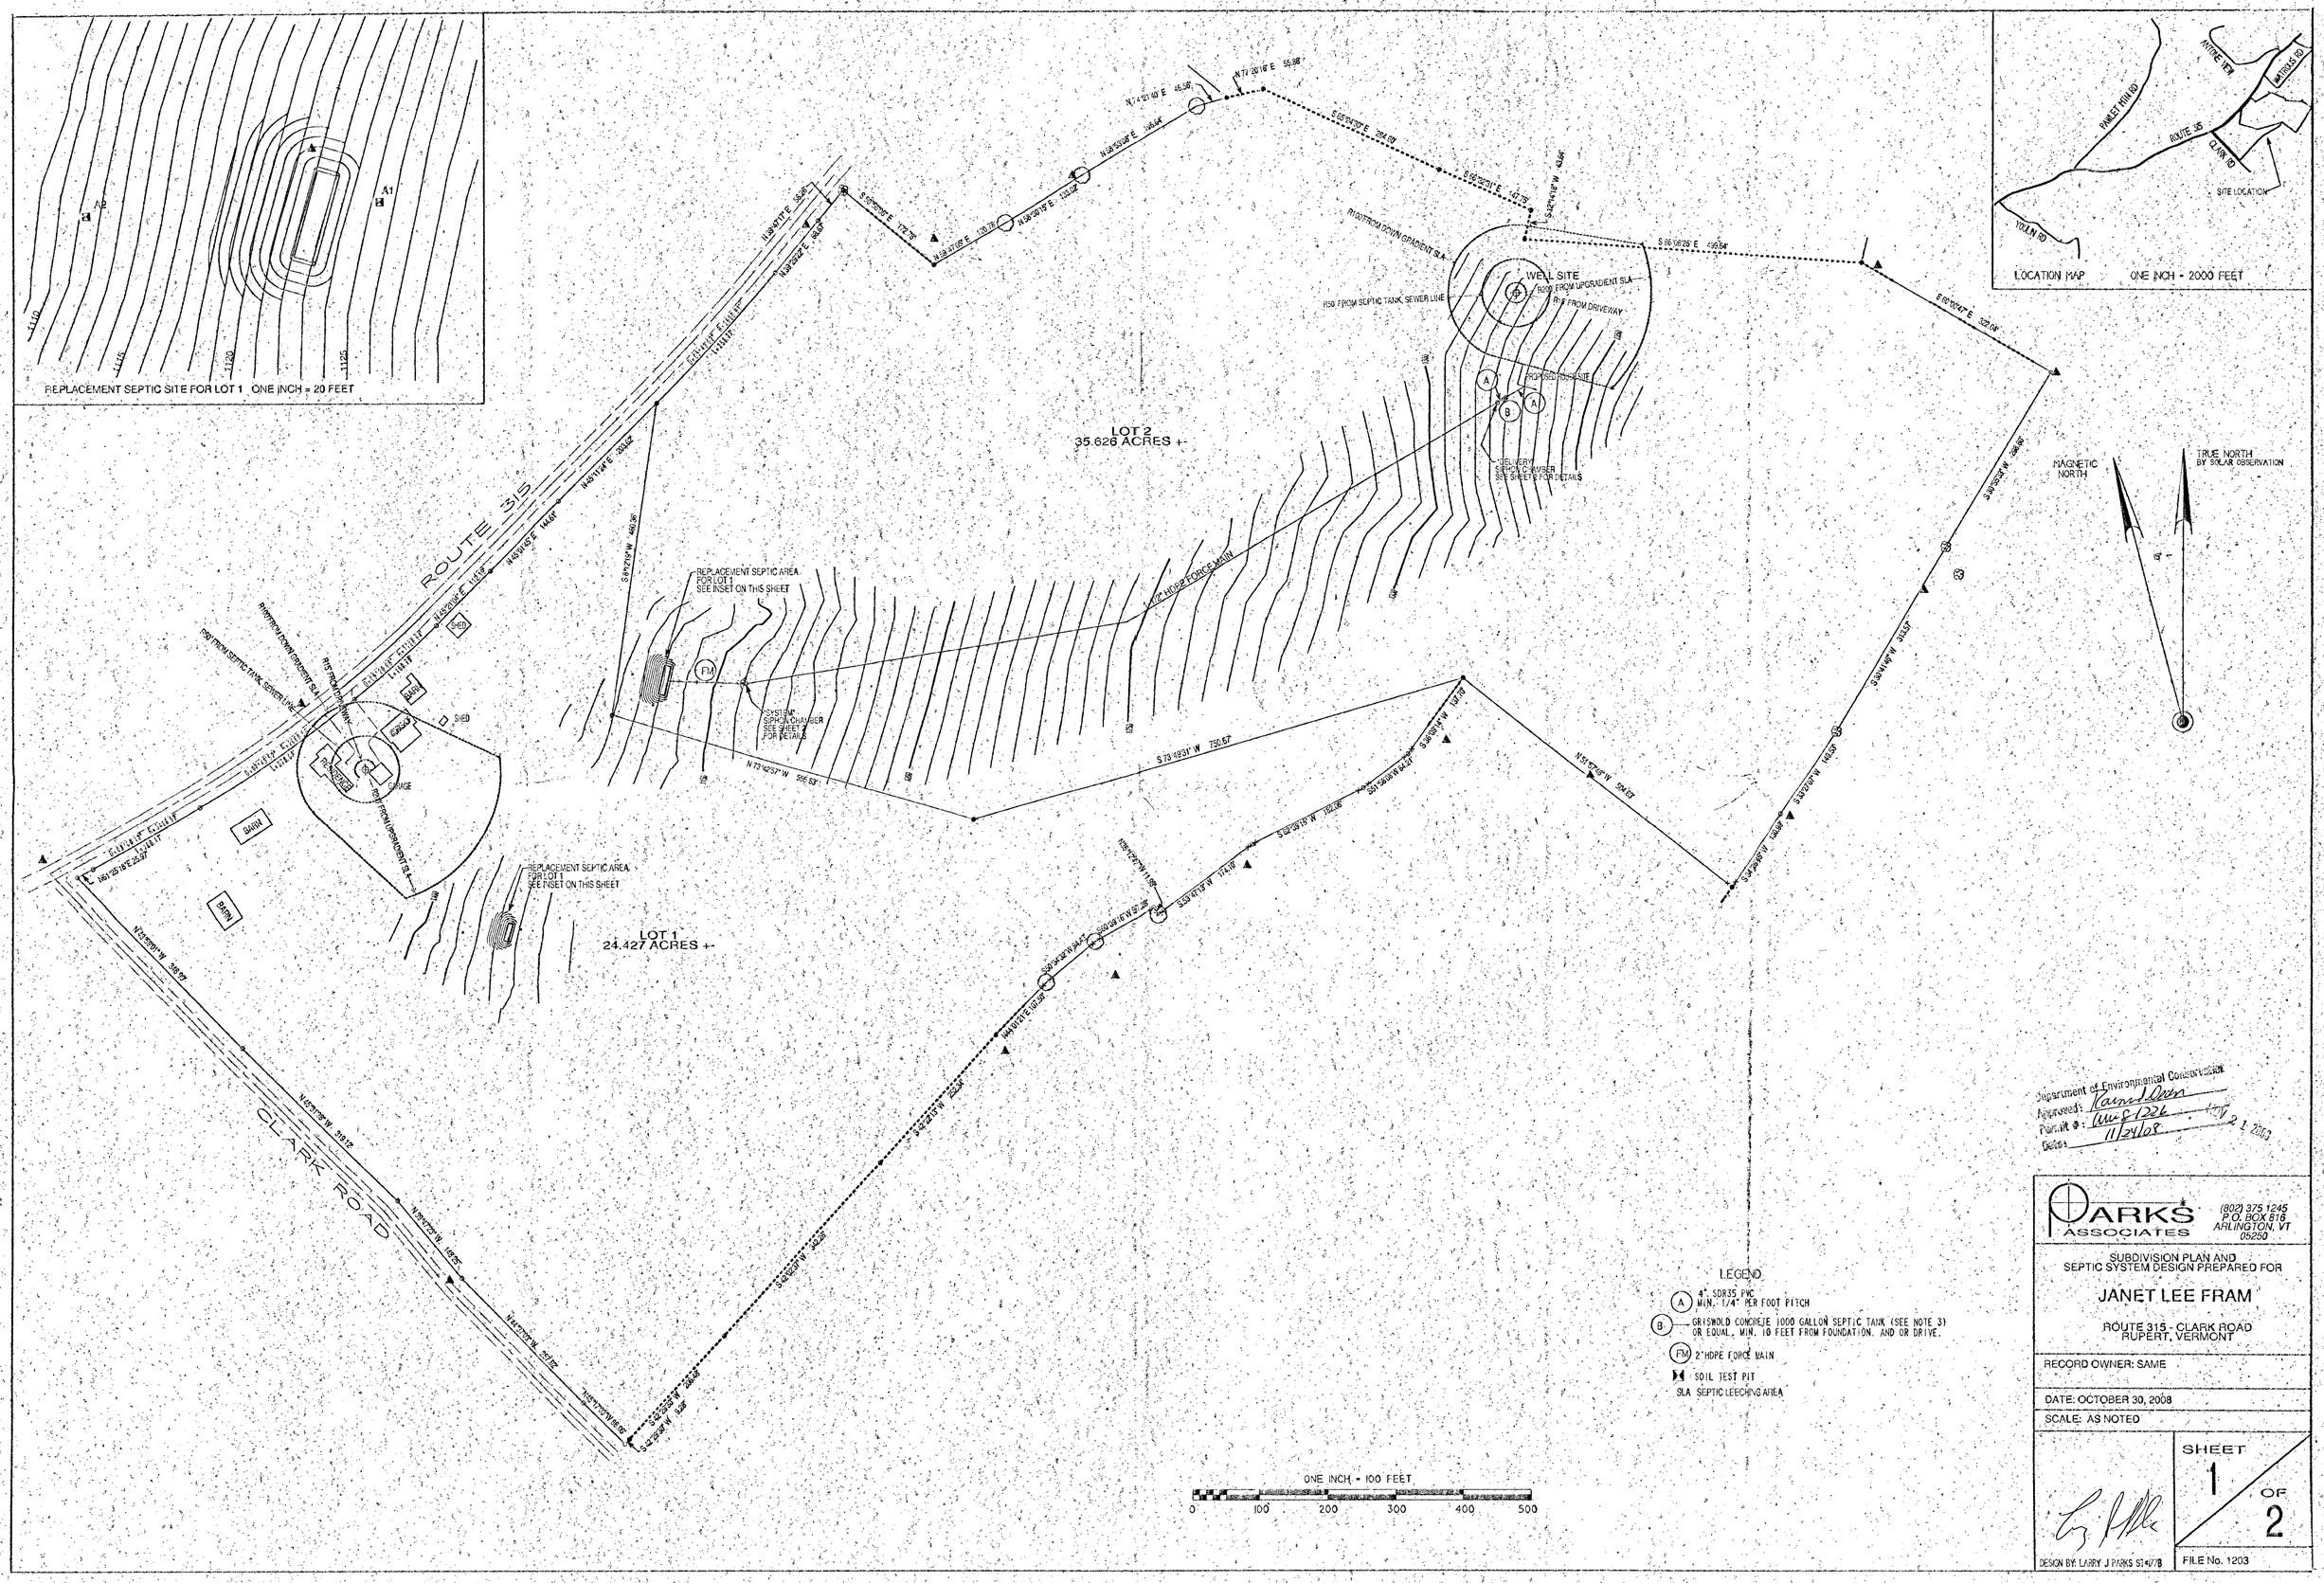

Department of Environmental Conservation
Approved: Kaiser Dean
Permit #: WW 8 1226
Date: 11/24/08
NOV 21 2008

PARKS ASSOCIATES
(802) 375 1245
P.O. BOX 816
ARLINGTON, VT
05250

SUBDIVISION PLAN AND
SEPTIC SYSTEM DESIGN PREPARED FOR

JANET LEE FRAM

ROUTE 315 - CLARK ROAD
RUPERT, VERMONT

RECORD OWNER: SAME

DATE: OCTOBER 30, 2008

SCALE: AS NOTED

SHEET 1 OF 2

DESIGN BY: LARRY J PARKS ST#078

FILE No. 1203