© 2024 SANBORN, HEAD & ASSOCIATES, INC.

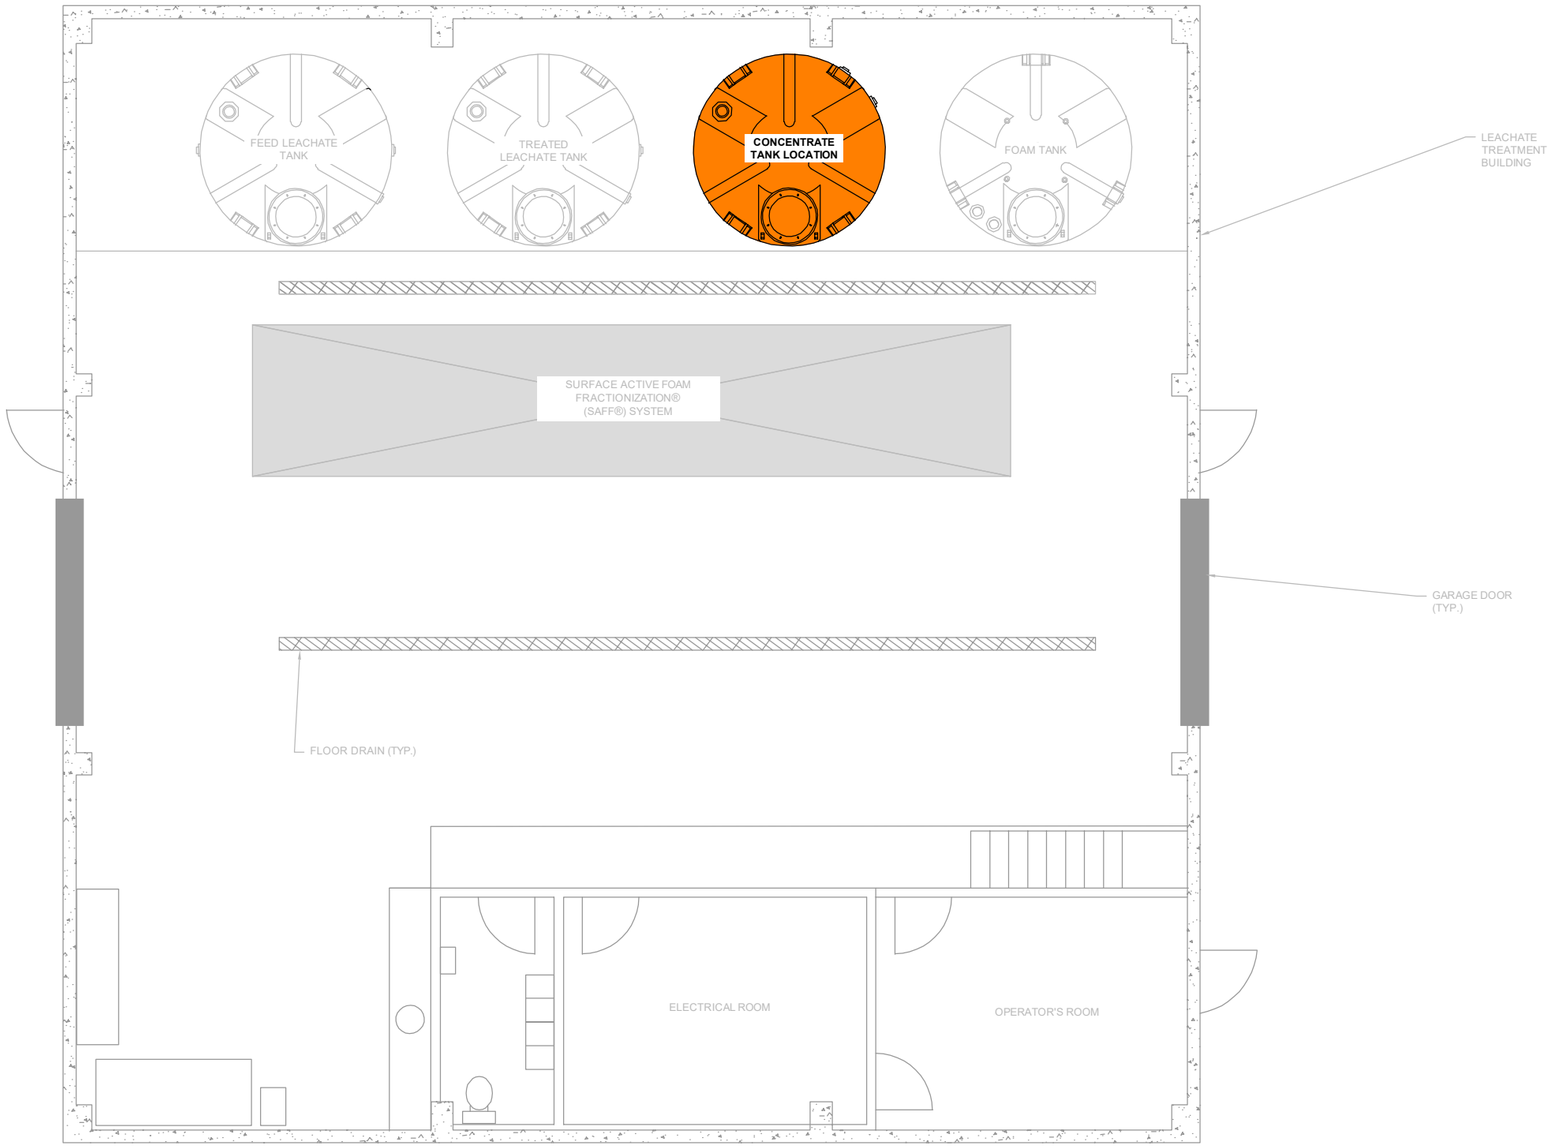

SANBORN HEAD

GRAPHICAL SCALE
4' 2' 0 4' 8'

NO.	DATE	DESCRIPTION	BY

DRAWN BY: T. BODETTE
DESIGNED BY: T. PETIT
REVIEWED BY: B. BEAUDOIN
PROJECT MGR: T. PETIT
PIC: B. BEAUDOIN
DATE: MAY 2024

LEACHATE TREATMENT SYSTEM PROJECT
NEW ENGLAND WASTE SERVICES OF VERMONT, INC.
COVENTRY, VERMONT

PROJECT NUMBER: 4789.23

CONCENTRATE TANK LOCATION WORKSHEET

FIGURE NUMBER: 1

IMAGES: P:\4700s\4789.23\Graphics\Figures\Figure 1 Concentrate Tank Location.dwg
XREFS:
FILE: P:\4700s\4789.23\Graphics\Final\CADWork\V2024\S10 Concentrate Tank Location.dwg
LAYOUT: Figure 1
CTB FILE: SH Standard.ctb
PLOT DATE: 5-9-24