Saved Tuesday, January 28, 2014 4:15:36 PM TMCGUIRE Plotted Friday, January 31, 2014 2:13:05 PM Gingras, Tyler

EXHIBIT
2-7

Vanasse Hangen Brustlin, Inc.

Transportation
Land Development
Environmental Services

7056 U.S. Route 7, P.O. Box 120
North Ferrisburgh, Vermont 05473
802.497.6100 • FAX 802.425.7799

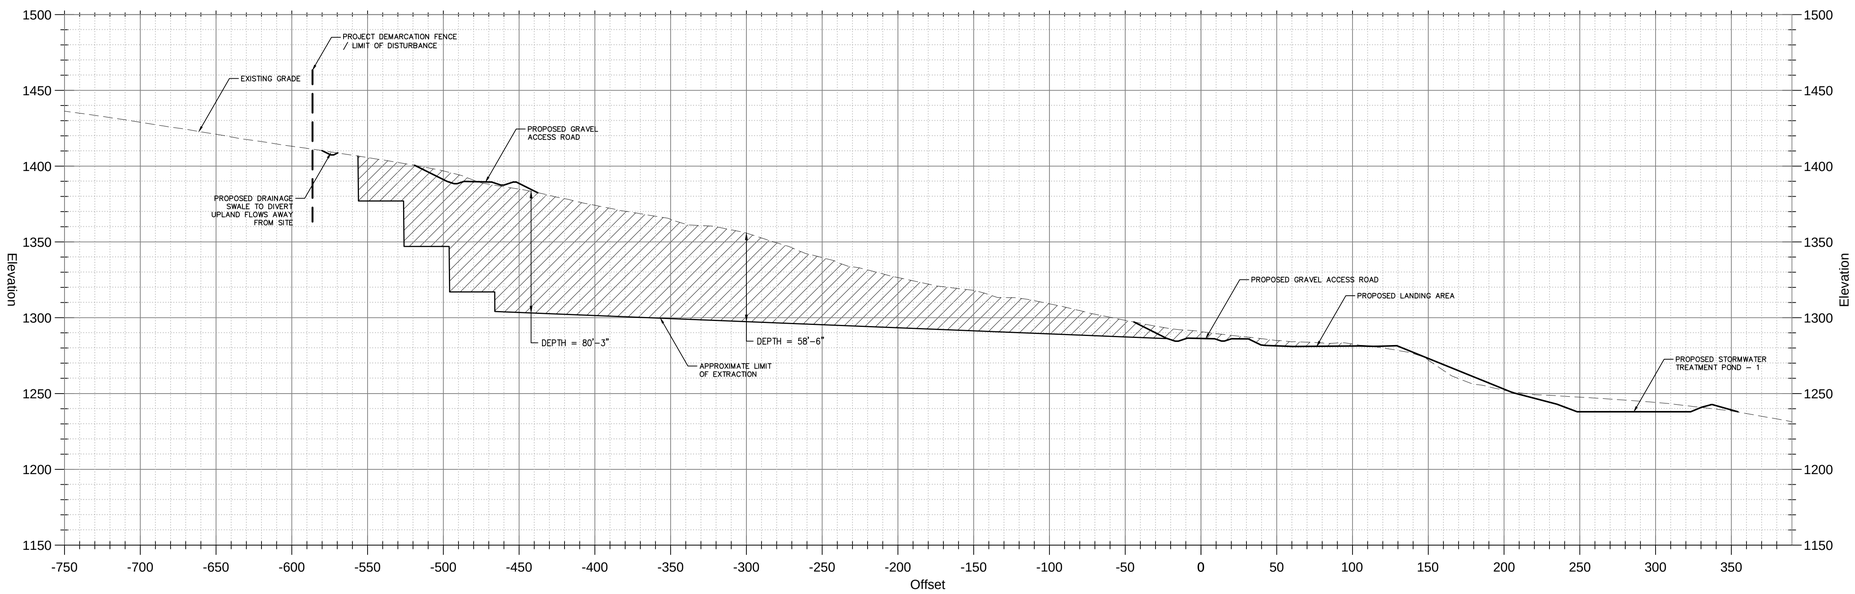

Section A-A: Full Build-Out Extraction Limits

NOTES:

1. STONE EXTRACTION TO BE DONE BY EXCAVATION VIA DRILLED AND NATURAL SEAMS/CRACKS IN STONE FACE. STONE WILL BE EXTRACTED IN LIFTS AS MUCH AS POSSIBLE, AS ROCK SEAMS ALLOW.
2. SECTION SHOWN IS GENERALLY INDICATIVE OF EXTRACTION DEPTHS WITHIN EXTRACTION ZONE LIMITS.
3. PROPOSED ACCESS ROAD SUBJECT TO CHANGE AS EXTRACTION PROGRESSES AND LANDSCAPE CHANGES.

HORIZONTAL
50 0 50 100
50 0 50 100
VERTICAL
SCALE IN FEET

No.	Revision	Date	Appvd.

Designed by | Drawn by | Checked by
CAD checked by | Approved by
Scale 1"=50' | Date December 13, 2013

Project Title
Halifax Quarry
C.A.Denison Lumber Co., Inc.

Halifax, Vermont

Issued for
Permitting

Not Approved for Construction

Drawing Title
Site Section A-A: Extraction Limits

Drawing Number
C-7

Sheet 7 of 11

Project Number
57595.00