ROSS ENVIRONMENTAL ASSOCIATES, INC.

Hydrogeology, Water Quality, GIS Planning,
Contaminant Fate & Transport, Remediation,
& Regulatory Compliance and Permitting

19 December 2005

Mr. Berni Kuntzelmann
846 Road 101
Jeffersonville, VT 05464

RE: Ground Water Quality Monitoring Report and SMAC Request – December 2005
Jana's Cupboard Deli & Bakery (SMS Site # 97-2161)

Dear Mr. Kuntzelmann,

Ross Environmental Associates, Inc. (***R.E.A.***) has completed ground water quality monitoring, a site survey, and a receptor survey on The Cupboard Deli & Bakery property located on Route 15 in Jeffersonville, Vermont (Figure 1, Attachment A). This work was completed as requested in a 22 November 2005 email from Ms. Tami Wuestenberg of the Vermont Department of Environmental Conservation (VT DEC).

On 6 December 2005, ground water samples were collected from four on-site monitoring wells (MW-1, MW-2, MW-3, and MW-4). The findings of this sampling event are summarized below:

- Methyl tert-butyl ether (MTBE) was detected at 3.0 micrograms per liter (µg/L) in the sample collected from MW-2, which is below the corresponding Vermont Groundwater Enforcement Standard (VGES).
- No volatile organic compounds were detected in the samples collected from MW-1, MW-3, and MW-4.
- The four-inch monitoring wells, located on the concrete pad above the existing gasoline underground storage tanks (USTs), were not capped below the flush mounted road boxes.
- Depth to water for December 2005 ranged between 6.08 and 6.85 feet below ground surface.
- Quality Assurance/Quality Control data indicates proper collection and handling of samples.

Copies of site maps showing approximate monitoring well locations (Figure 2), ground water flow direction (Figure 3), and contaminant distribution (Figure 4) are included in Attachment A. Tables summarizing ground-water elevation data (Table 1), ground water analytical results (Table 2) and field measurement data (Table 3) are included in Attachment B. Laboratory analytical reports are included in Attachment C.

Ground Water Elevations and Flow Direction

On 6 December 2005, ground-water flow in the unconfined surficial aquifer at the site was generally toward the north, with an estimated hydraulic gradient of approximately three percent. Water-level measurements and elevation calculations for 6 December 2005 are presented in Table 1, Attachment B, and the ground-water contour map prepared using this data is presented as Figure 3, Attachment A.

P.O. Box 1533 Stowe, Vermont 05672
phone 802.253.4280 *fax* 802.253.4258

(Over)

On 6 December 2005, ground-water levels ranged from 6.08 (MW-4) to 6.85 (MW-1) feet below ground surface (bgs). Static water-table elevations were computed for each monitoring well by subtracting the corrected or measured depth-to-water readings from the surveyed top-of-casing (TOC) elevations, which are relative to an arbitrary site datum of 100.00 feet (MW-1).

Ground-Water Sampling and Analysis

Methyl tert-butyl ether (MTBE) was detected at 3.0 micrograms per liter (µg/L) in the sample collected from MW-2, which is below the corresponding Vermont Groundwater Enforcement Standard (VGES). No volatile organic compounds (VOCs) were detected in the samples collected from MW-1, MW-3, and MW-4, or in the trip blank sample. Analytical results for the blind field duplicate, collected from MW-2, were within the EPA guidance of 35% difference.

Contaminant distribution for samples collected in December 2005 are shown on Figure 4, Attachment A, and groundwater analytical results are presented in Table 2, Attachment B. Copies of the laboratory analytical reports are included as Attachment C.

All of the ground-water samples were analyzed for the possible presence of volatile organic compounds in accordance with U.S. EPA Method 8260. All samples were transported under chain-of-custody in an ice-filled cooler to AMRO Environmental Laboratories, Inc. of Merrimack, New Hampshire for laboratory analysis.

Monitoring Well Information

Four monitoring wells are located within the concrete pad adjacent to the existing gasoline underground storage tanks (USTs) on the northeast side of the store. According to Mr. Kuntzelmann, the wells were installed for leak detection as part of the UST system upgrade, which occurred in 1997. Each monitoring well consists of four-inch diameter slotted PVC pipe, which extend from ground surface down to between 8.10 and 9.25 feet below ground surface (bgs). The PVC risers appeared to be screened the entire length of the well, and were not capped below the flush-mounted road boxes.

Receptor Survey

The following potential receptors were identified during the 1997 UST closure completed by Griffin International, and the December 2005 ground water sampling completed by ***R.E.A.***:

- Soils and groundwater in the vicinity of the UST system.
- The Lamoille River, located approximately 300 feet northeast of the UST system.
- Drinking water for the site and surrounding properties.
- The indoor air of the store.

Drinking water for the property and a majority of the surrounding properties is provided by Jeffersonville Municipal Water System (WSID# 5150). According to the Agency of Natural Resources Internet Mapping Site, there is one private bedrock well located within 1,000 feet of the UST system. The well, owned by Mr. Willard MacBride, is located approximately 700 feet northwest of the UST system, on the northeastern (and opposite) side of the Lamoille River. Based on the findings of the groundwater quality monitoring, these receptors do not appear to be impacted or threatened by residual petroleum contamination related to the previous generation of the USTs, or the use of the current UST system.

Conclusions and Recommendations

Results from the 6 December 2005 sampling event indicate that residual contamination from the previous generation of the USTs has not significantly impacted the underlying groundwater formation and does not appear to threaten nearby sensitive receptors. Based on this information, ***R.E.A.*** recommends that the site be considered for Site Management Activities Completed (SMAC) status. If the monitoring wells are to be reserved for leak detection monitoring for the existing UST system, the wells should be properly maintained and the PVC risers should be capped with water-tight expansion plugs. This will prevent surface water runoff from entering the monitoring wells and the underlying groundwater formation.

* * * *

ATTACHMENT A

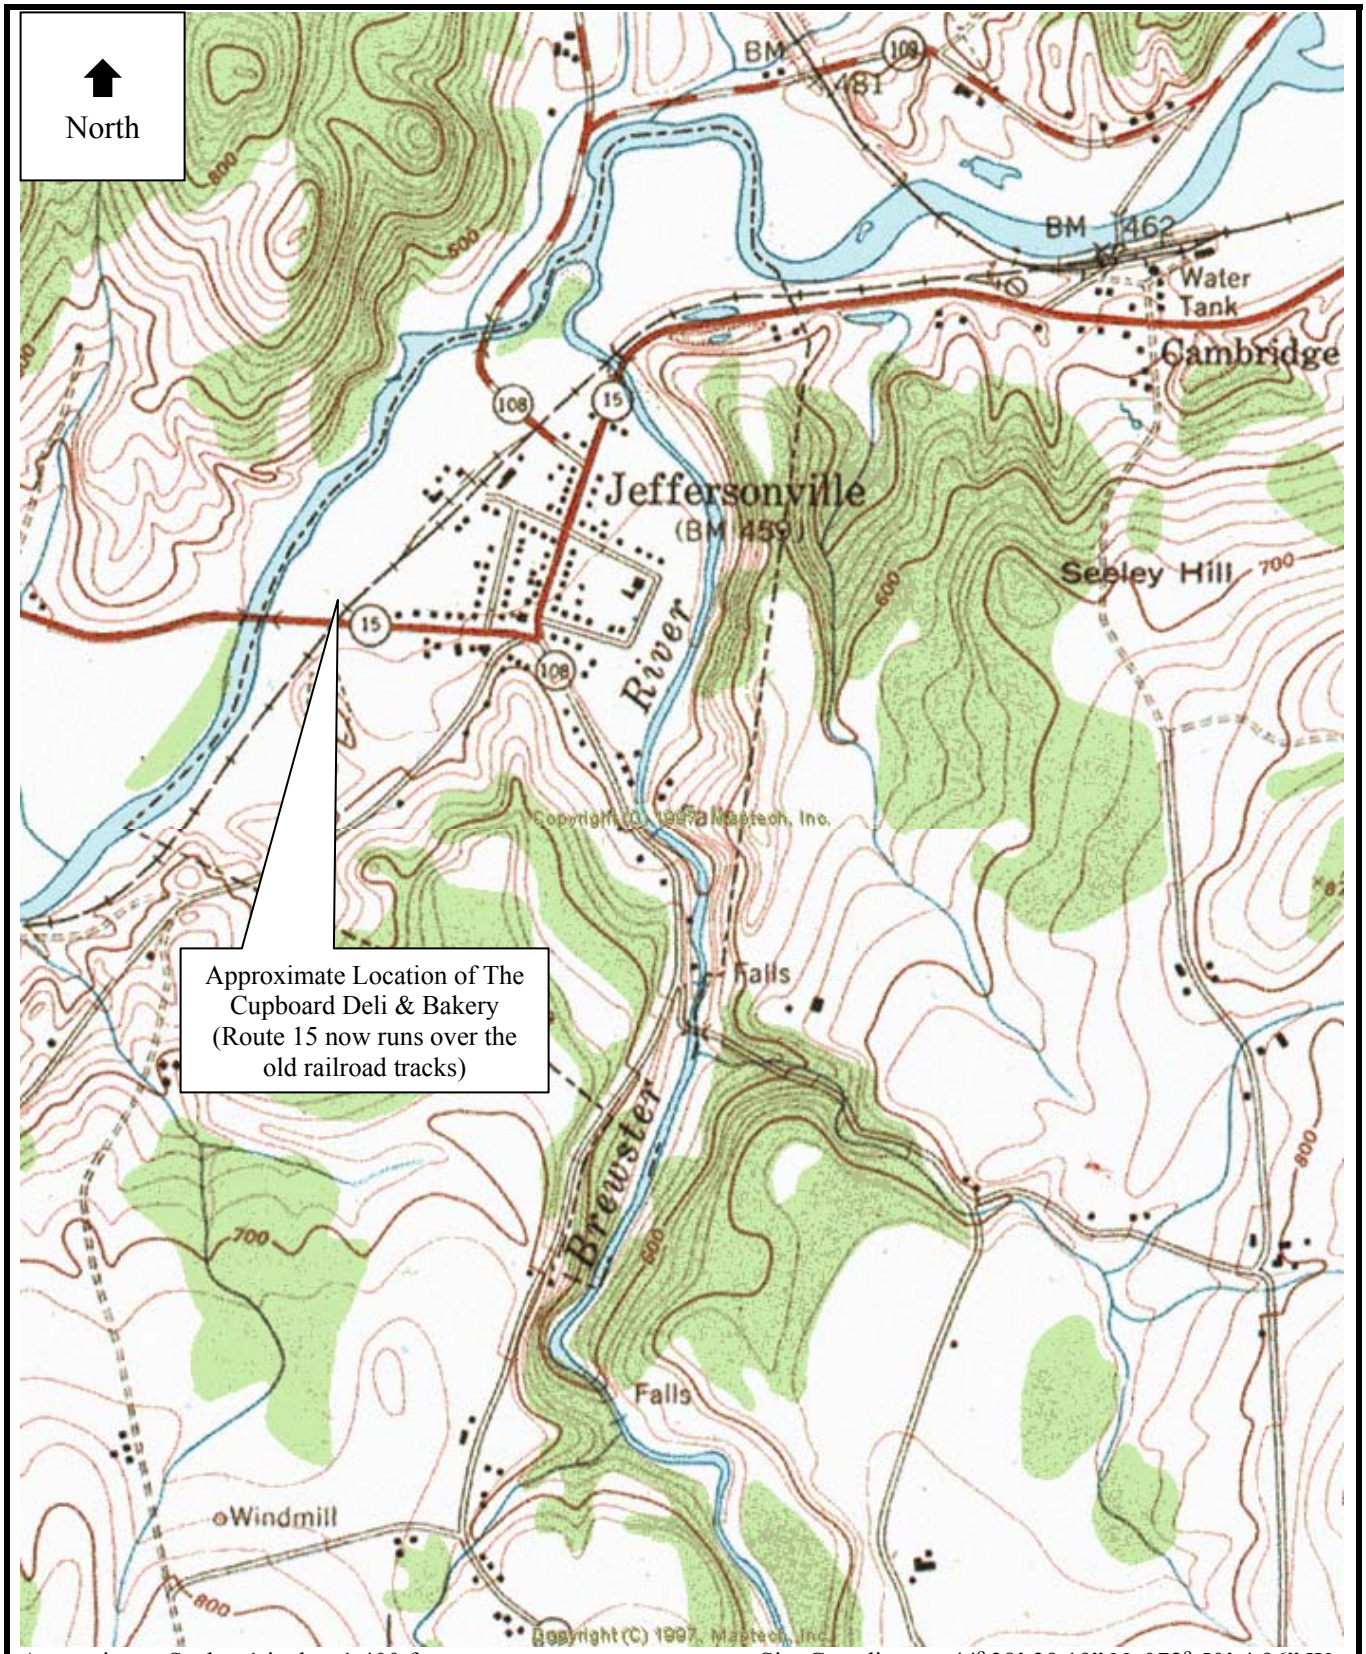

Approximate Scale: 1 inch = 1,400 feet

Site Coordinates: 44° 38' 39.19" N, 072° 50' 4.96" W

Source: USGS 1948. Jeffersonville Quadrangle, VT.
1948. NE-Series Topographic map
(7.5 X 15 minute series). Maptech, Inc. 1998.
R.E.A. Project No. 25-143

Figure 1
Site Location Map
The Cupboard Deli & Bakery
Jeffersonville, Vermont

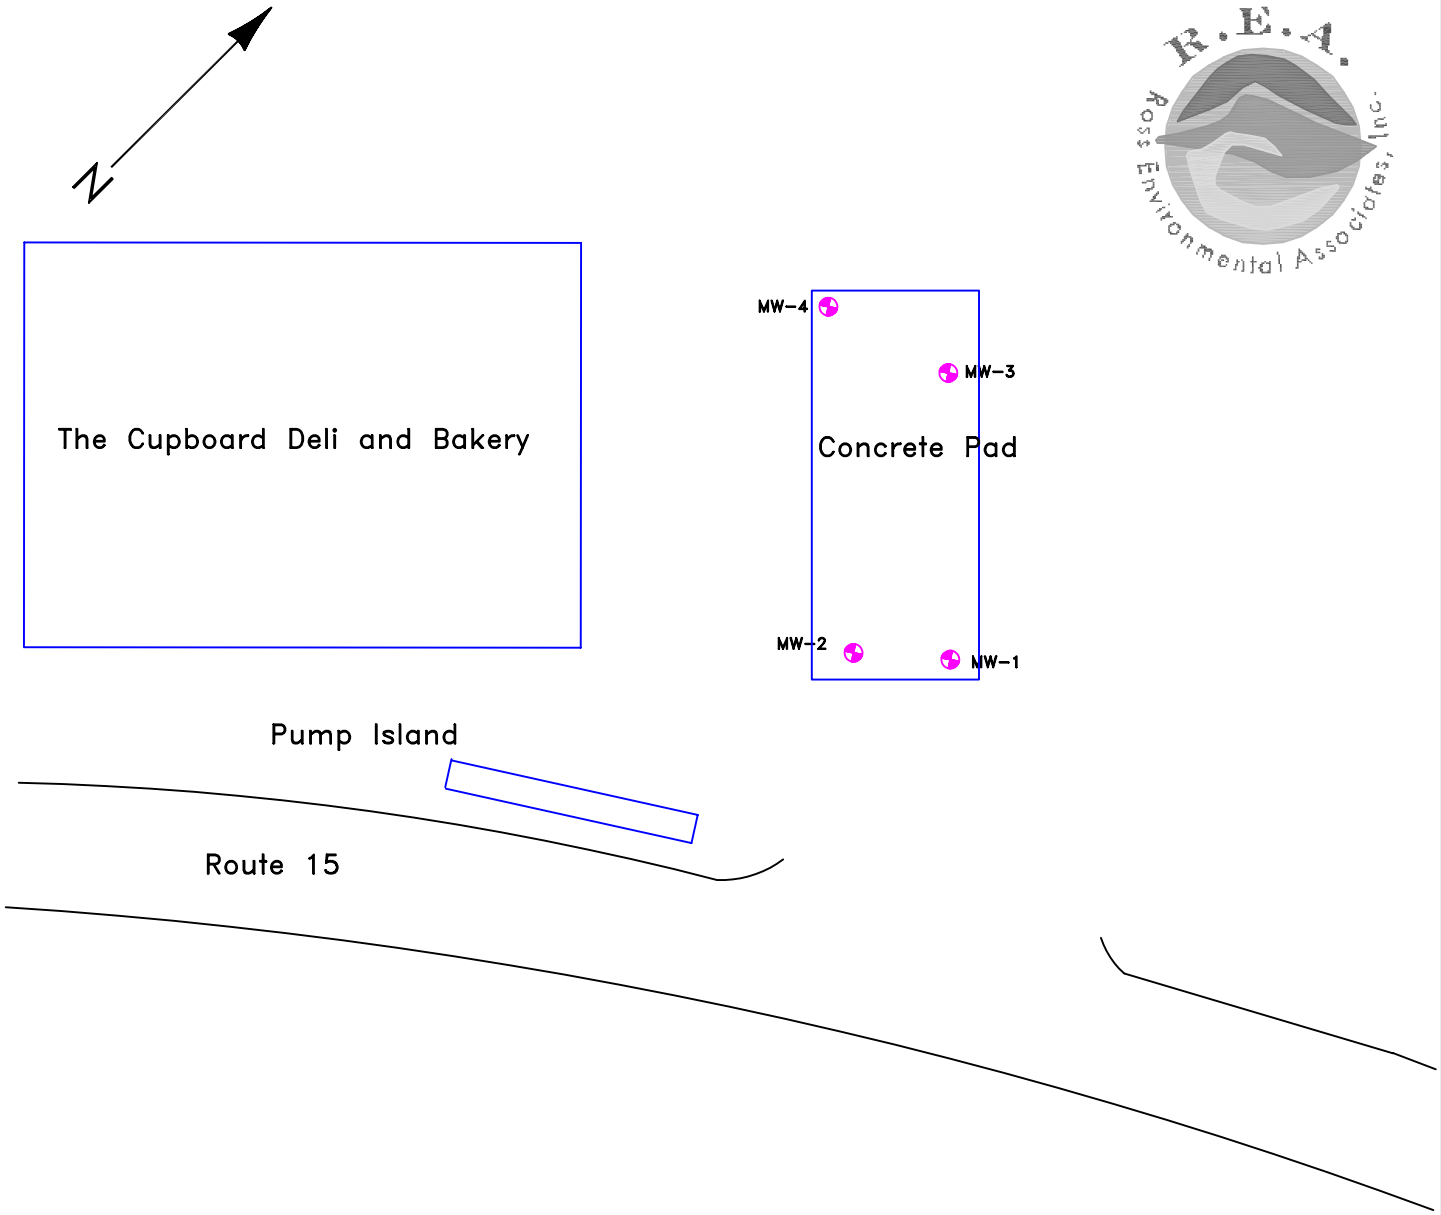

0 20'

SCALE

ALL LOCATIONS ARE APPROXIMATE

Ross Environmental Associates, Inc.

P.O. Box 1533
Stowe, VT 05672
(802) 253-4280

The Cupboard Deli and Bakery
Jeffersonville, VT

FIGURE 2
Site Plan
(with monitoring well locations)

LEGEND: Monitoring Well Location

DRAWN BY:	MDH	DATE:	December 14, 2005
APPROVED BY:	BR	FILE No.:	25-143

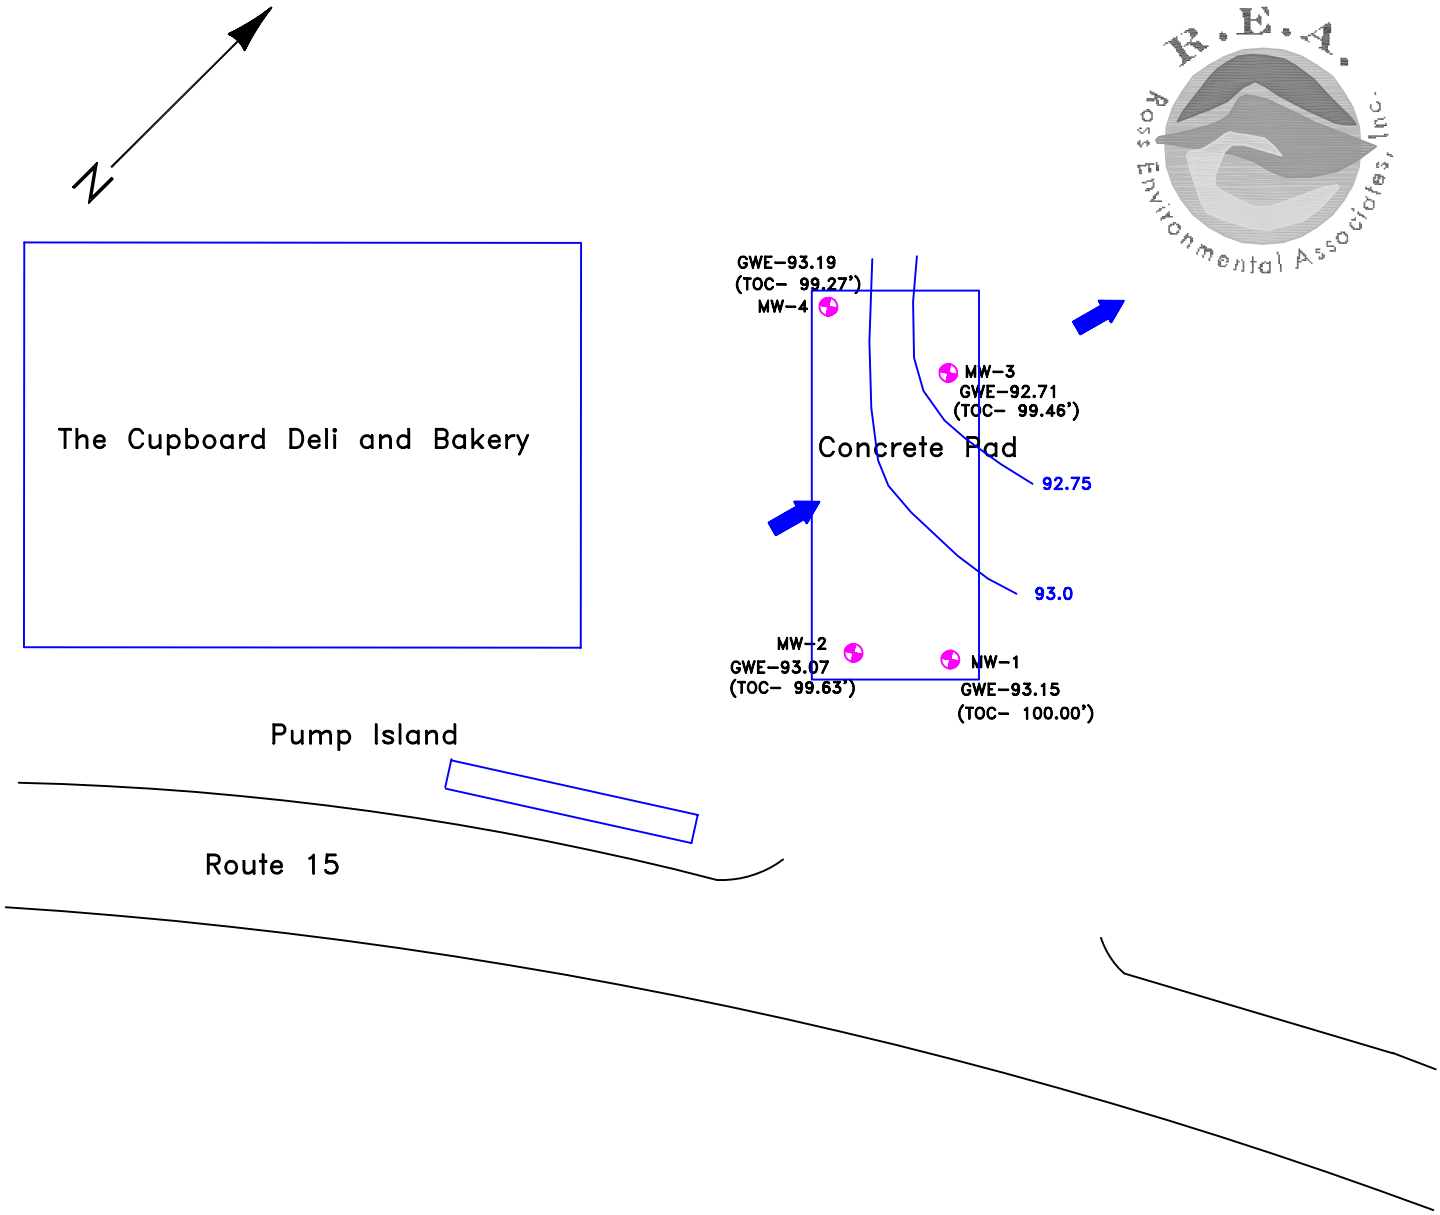

0 20'

SCALE

ALL LOCATIONS ARE APPROXIMATE
ASSUMED ELEV. 100.00'

Ross Environmental Associates, Inc.

P.O. Box 1533
Stowe, VT 05672
(802) 253–4280

The Cupboard Deli and Bakery
Jeffersonville, VT

FIGURE 3
Ground Water Elevation
(Monitoring Date: 6 December 2005)

LEGEND: Monitoring Well Location
GROUND–WATER CONTOUR

DRAWN BY:	MDH	DATE:	December 14, 2005
APPROVED BY:	BR	FILE No.:	25–143

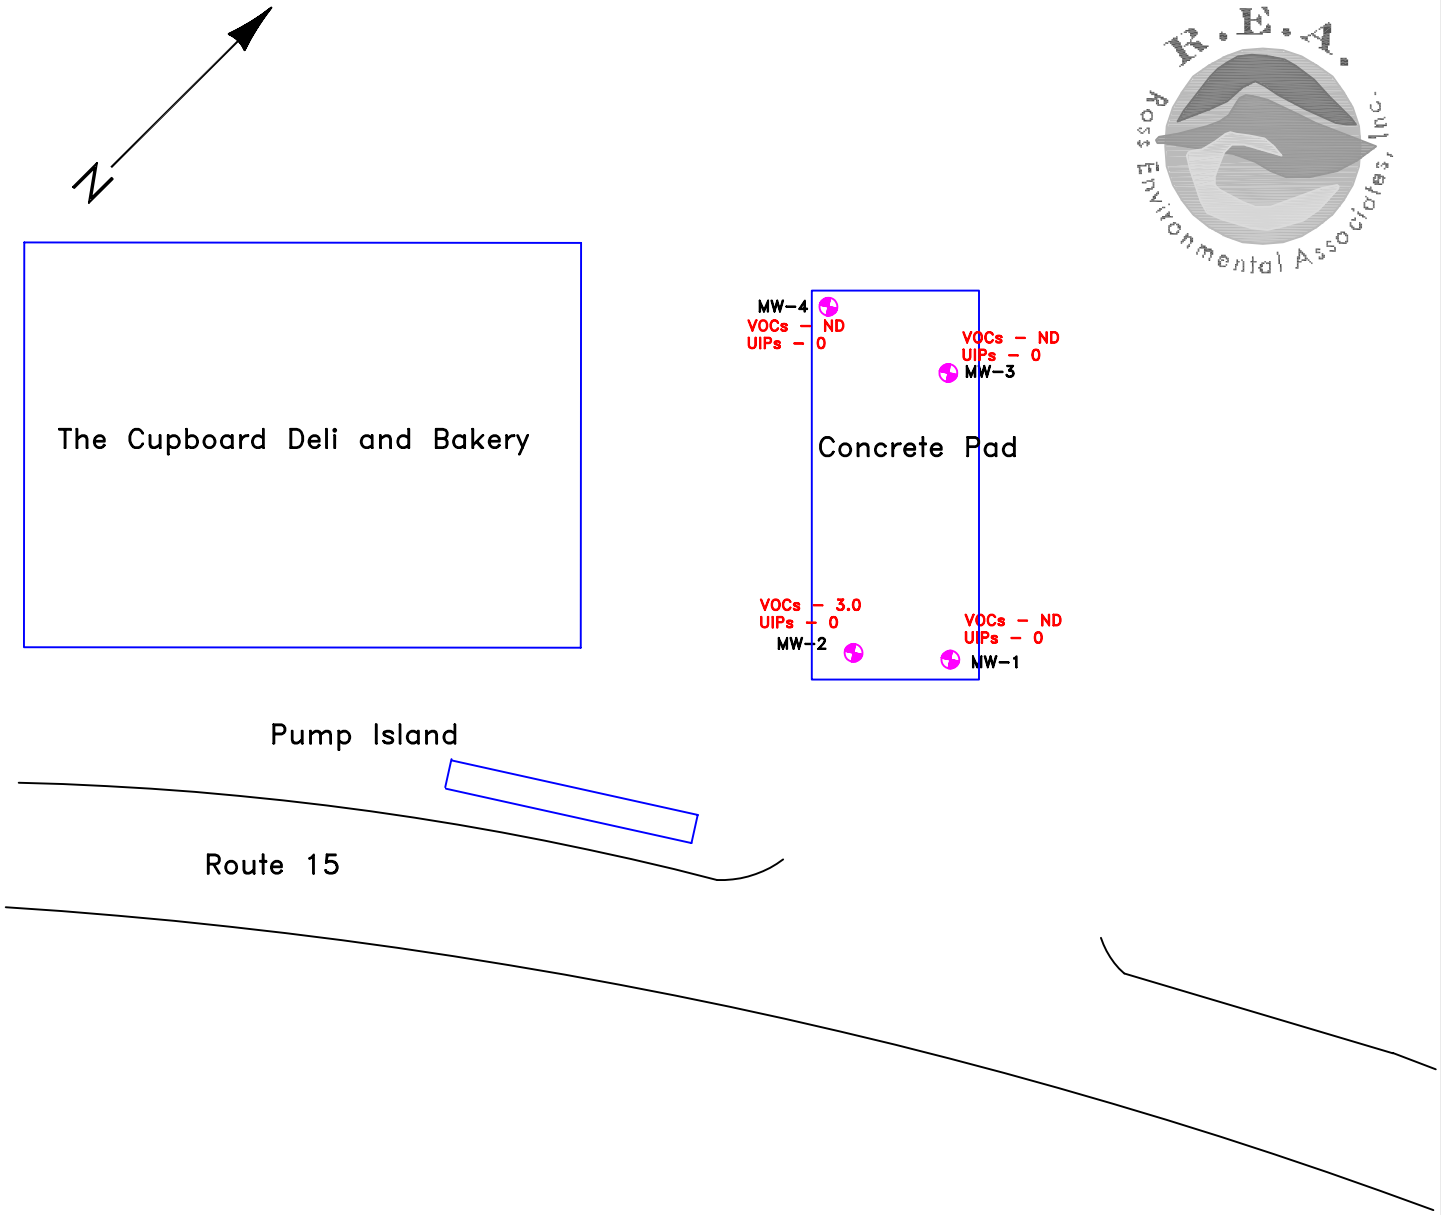

VOCs – total volatile organic compounds, reported in ug/L.
UIPs – unidentified peaks
ND – NONE DETECTED
ALL LOCATIONS ARE APPROXIMATE

0 20'
SCALE

Ross Environmental Associates, Inc.
P.O. Box 1533
Stowe, VT 05672
(802) 253-4280

The Cupboard Deli and Bakery
Jeffersonville, VT

FIGURE 4.
CONTAMINANT DISTRIBUTION MAP
MONITORING DATE: 6 December 2005

LEGEND: Monitoring Well Location

DRAWN BY:	MDH	DATE:	December 14, 2005
APPROVED BY:	BR	FILE No.:	25-143

ATTACHMENT B

TABLE 1
GROUND WATER ELEVATION CALCULATIONS

The Cupboard Deli & Bakery
Jeffersonville, Vermont

Monitoring Date: 6 December 2005

Well I.D.	Top of Casing Elevation (ft)	Depth to Bottom (feet, TOC)	Depth to Water (feet, TOC)	Water Table Elevation (ft)
MW-1	100.00	9.25	6.85	93.15
MW-2	99.63	9.00	6.56	93.07
MW-3	99.46	8.10	6.75	92.71
MW-4	99.27	9.00	6.08	93.19

All values reported in feet relative to arbitrary site datum of 100.00 feet

TABLE 2
GROUND-WATER ANALYTICAL RESULTS

The Cupboard Deli & Bakery
Route 15
Jeffersonville, Vermont

Monitoring Date: 6 December 2005

Sample ID	MTBE	Benzene	Toluene	Ethyl benzene	Total Xylenes	1,3,5 TMB	1,2,4 TMB	Naphthalene	Total VOCs
MW-1	ND<2.0	ND<1.0	ND<2.0	ND<2.0	ND<2.0	ND<2.0	ND<2.0	ND<5.0	**ND**
MW-2	**3.0**	ND<1.0	ND<2.0	ND<2.0	ND<2.0	ND<2.0	ND<2.0	ND<5.0	**3.0**
MW-3	ND<2.0	ND<1.0	ND<2.0	ND<2.0	ND<2.0	ND<2.0	ND<2.0	ND<5.0	**ND**
MW-4	ND<2.0	ND<1.0	ND<2.0	ND<2.0	ND<2.0	ND<2.0	ND<2.0	ND<5.0	**ND**
VGES	***40***	***5.0***	***1,000***	***700***	***10,000***	***4.0***	***5.0***	***20***	**--**

Sample ID	MTBE	Benzene	Toluene	Ethyl benzene	Total Xylenes	1,3,5 TMB	1,2,4 TMB	Naphthalene	Total VOCs
MW-2	**3.0**	ND<1.0	ND<2.0	ND<2.0	ND<2.0	ND<2.0	ND<2.0	ND<5.0	**3.0**
Duplicate	**3.8**	ND<1.0	ND<2.0	ND<2.0	ND<2.0	ND<2.0	ND<2.0	ND<5.0	**3.8**
% Difference	**26.67**	--	--	--	--	--	--	--	**26.67**
Trip Blank	ND<2.0	ND<1.0	ND<1.0	ND<1.0	ND<2.0	ND<1.0	ND<1.0	ND<1.0	**ND**

Shaded values indicate exceedance of Vermont Groundwater Enforcement Standards (VGESs).
1,3,5-TMB: 1,3,5-trimethylbenzene
1,2,4-TMB: 1,2,4-trimethylbenzene

TABLE 3
FIELD MEASUREMENT DATA

The Cupboard Deli & Bakery
Jeffersonville, Vermont

Monitoring Date: 6 December 2005

Well ID	pH (su)	temperature (^{o}C)	Specific conductivity (uS)	ORP (mV)	TDS (ppm)	Comments
MW-1	6.15	8.2	2,891	96	2,175	No odor, silty
MW-2	7.02	7.3	1,836	46	1,332	Dup, no odor, silty
MW-3	7.10	7.9	1,176	43	930.9	No odor, silty
MW-4	7.15	6.8	1,530	-14	1,099	No odor, silty

pH reported in standard units (s.u.).
Specific conductivity reported in microsiemens (uS) or millisiemens (mS).
Oxidation-reduction potential (ORP) reported in millivolts (mV).
Total dissolved solids (TDS) reported in parts per million (ppm) or parts per (ppt) thousand.

ATTACHMENT C

AMRO Environmental Laboratories Corp.

Date: *15-Dec-05*

CLIENT: Ross Environmental Associates
Project: 25-143 Jana's Cupboard Deli & Bakery
Lab Order: 0512048
Date Received: 12/8/2005

Work Order Sample Summary

Lab Sample ID	Client Sample ID	Collection Date	Collection Time
0512048-01A	MW-1	12/6/2005	11:15 AM
0512048-02A	MW-2	12/6/2005	11:20 AM
0512048-03A	MW-3	12/6/2005	11:25 AM
0512048-04A	MW-4	12/6/2005	11:30 AM
0512048-05A	Dup	12/6/2005	12:00 AM
0512048-06A	TB	12/6/2005	8:44 AM

PDF created with FinePrint pdfFactory trial version http://www.pdffactory.com

DATA COMMENT PAGE

Organic Data Qualifiers

ND	Indicates compound was analyzed for, but not detected at or above the reporting limit.
J	Indicates an estimated value. This flag is used either when estimating a concentration for tentatively identified compounds where a 1:1 response is assumed, or when the data indicates the presence of a compound that meets the identification criteria but the result is less than the sample quantitation limit but greater than the method detection limit.
H	Method prescribed holding time exceeded.
E	This flag identifies compounds whose concentrations exceed the calibration range of the instrument for that specific analysis.
B	This flag is used when the analyte is found in the associated blank as well as in the sample.
R	RPD outside accepted recovery limits
RL	Reporting limit; defined as the lowest concentration the laboratory can accurately quantitate.
S	Spike Recovery outside accepted recovery limits.
#	See Case Narrative

Micro Data Qualifiers

TNTC	Too numerous to count

Inorganic Data Qualifiers

ND or U	Indicates element was analyzed for, but not detected at or above the reporting limit.
J	Indicates a value greater than or equal to the method detection limit, but less than the quantitation limit.
H	Indicates analytical holding time exceedance.
B	Indicates that the analyte is found in the associated blank, as well as in the sample.
MSA	Indicates value determined by the Method of Standard Addition
E	This flag identifies compounds whose concentrations exceed the calibration range of the instrument for that specific analysis.
R	RPD outside accepted recovery limits
RL	Reporting limit; defined as the lowest concentration the laboratory can accurately quantitate.
S	Spike Recovery outside accepted recovery limits.
W	Post-digestion spike for Furnace AA analysis is out of control limits (85-115), while sample absorbance is less than 50% of spike absorbance.
*	Duplicate analysis not within control limits.
+	Indicates the correlation coefficient for the Method of Standard Addition is less than 0.995
#	See Case Narrative

Report Comments:

1. Soil, sediment and sludge sample results are reported on a "dry weight" basis.
2. Reporting limits are adjusted for sample size used, dilutions and moisture content, if applicable.

PDF created with FinePrint pdfFactory trial version http://www.pdffactory.com

AMRO Environmental Laboratories Corp.

Date: *15-Dec-05*

CLIENT:	Ross Environmental Associates	**Client Sample ID:**	MW-1
Lab Order:	0512048	**Collection Date:**	12/6/2005 11:15:00 AM
Project:	25-143 Jana's Cupboard Deli & Bakery	**Matrix:**	AQUEOUS
Lab ID:	0512048-01A		

Analyses	Result	RL	Qual	Units	DF	Date Analyzed
EPA 8260 VOLATILES BY GC/MS		**SW8260B**				Analyst: **KT**
Dichlorodifluoromethane	ND	5.0		µg/L	1	12/14/2005 1:24:00 PM
Chloromethane	ND	5.0		µg/L	1	12/14/2005 1:24:00 PM
Vinyl chloride	ND	2.0		µg/L	1	12/14/2005 1:24:00 PM
Chloroethane	ND	5.0		µg/L	1	12/14/2005 1:24:00 PM
Bromomethane	ND	2.0		µg/L	1	12/14/2005 1:24:00 PM
Trichlorofluoromethane	ND	2.0		µg/L	1	12/14/2005 1:24:00 PM
Diethyl ether	ND	5.0		µg/L	1	12/14/2005 1:24:00 PM
Acetone	ND	10		µg/L	1	12/14/2005 1:24:00 PM
1,1-Dichloroethene	ND	1.0		µg/L	1	12/14/2005 1:24:00 PM
Carbon disulfide	ND	2.0		µg/L	1	12/14/2005 1:24:00 PM
Methylene chloride	ND	5.0		µg/L	1	12/14/2005 1:24:00 PM
Methyl tert-butyl ether	ND	2.0		µg/L	1	12/14/2005 1:24:00 PM
trans-1,2-Dichloroethene	ND	2.0		µg/L	1	12/14/2005 1:24:00 PM
1,1-Dichloroethane	ND	2.0		µg/L	1	12/14/2005 1:24:00 PM
2-Butanone	ND	10		µg/L	1	12/14/2005 1:24:00 PM
2,2-Dichloropropane	ND	2.0		µg/L	1	12/14/2005 1:24:00 PM
cis-1,2-Dichloroethene	ND	2.0		µg/L	1	12/14/2005 1:24:00 PM
Chloroform	ND	2.0		µg/L	1	12/14/2005 1:24:00 PM
Tetrahydrofuran	ND	10		µg/L	1	12/14/2005 1:24:00 PM
Bromochloromethane	ND	2.0		µg/L	1	12/14/2005 1:24:00 PM
1,1,1-Trichloroethane	ND	2.0		µg/L	1	12/14/2005 1:24:00 PM
1,1-Dichloropropene	ND	2.0		µg/L	1	12/14/2005 1:24:00 PM
Carbon tetrachloride	ND	2.0		µg/L	1	12/14/2005 1:24:00 PM
1,2-Dichloroethane	ND	2.0		µg/L	1	12/14/2005 1:24:00 PM
Benzene	ND	1.0		µg/L	1	12/14/2005 1:24:00 PM
Trichloroethene	ND	2.0		µg/L	1	12/14/2005 1:24:00 PM
1,2-Dichloropropane	ND	2.0		µg/L	1	12/14/2005 1:24:00 PM
Bromodichloromethane	ND	2.0		µg/L	1	12/14/2005 1:24:00 PM
Dibromomethane	ND	2.0		µg/L	1	12/14/2005 1:24:00 PM
4-Methyl-2-pentanone	ND	10		µg/L	1	12/14/2005 1:24:00 PM
cis-1,3-Dichloropropene	ND	1.0		µg/L	1	12/14/2005 1:24:00 PM
Toluene	ND	2.0		µg/L	1	12/14/2005 1:24:00 PM
trans-1,3-Dichloropropene	ND	1.0		µg/L	1	12/14/2005 1:24:00 PM
1,1,2-Trichloroethane	ND	2.0		µg/L	1	12/14/2005 1:24:00 PM
1,2-Dibromoethane	ND	2.0		µg/L	1	12/14/2005 1:24:00 PM
2-Hexanone	ND	10		µg/L	1	12/14/2005 1:24:00 PM
1,3-Dichloropropane	ND	2.0		µg/L	1	12/14/2005 1:24:00 PM
Tetrachloroethene	ND	2.0		µg/L	1	12/14/2005 1:24:00 PM
Dibromochloromethane	ND	2.0		µg/L	1	12/14/2005 1:24:00 PM

PDF created with FinePrint pdfFactory trial version http://www.pdffactory.com

AMRO Environmental Laboratories Corp.

Date: *15-Dec-05*

CLIENT:	Ross Environmental Associates	**Client Sample ID:**	MW-1
Lab Order:	0512048	**Collection Date:**	12/6/2005 11:15:00 AM
Project:	25-143 Jana's Cupboard Deli & Bakery	**Matrix:**	AQUEOUS
Lab ID:	0512048-01A		

Analyses	Result	RL	Qual	Units	DF	Date Analyzed
Chlorobenzene	ND	2.0		µg/L	1	12/14/2005 1:24:00 PM
1,1,1,2-Tetrachloroethane	ND	2.0		µg/L	1	12/14/2005 1:24:00 PM
Ethylbenzene	ND	2.0		µg/L	1	12/14/2005 1:24:00 PM
m,p-Xylene	ND	2.0		µg/L	1	12/14/2005 1:24:00 PM
o-Xylene	ND	2.0		µg/L	1	12/14/2005 1:24:00 PM
Styrene	ND	2.0		µg/L	1	12/14/2005 1:24:00 PM
Bromoform	ND	2.0		µg/L	1	12/14/2005 1:24:00 PM
Isopropylbenzene	ND	2.0		µg/L	1	12/14/2005 1:24:00 PM
1,1,2,2-Tetrachloroethane	ND	2.0		µg/L	1	12/14/2005 1:24:00 PM
1,2,3-Trichloropropane	ND	2.0		µg/L	1	12/14/2005 1:24:00 PM
Bromobenzene	ND	2.0		µg/L	1	12/14/2005 1:24:00 PM
n-Propylbenzene	ND	2.0		µg/L	1	12/14/2005 1:24:00 PM
2-Chlorotoluene	ND	2.0		µg/L	1	12/14/2005 1:24:00 PM
4-Chlorotoluene	ND	2.0		µg/L	1	12/14/2005 1:24:00 PM
1,3,5-Trimethylbenzene	ND	2.0		µg/L	1	12/14/2005 1:24:00 PM
tert-Butylbenzene	ND	2.0		µg/L	1	12/14/2005 1:24:00 PM
1,2,4-Trimethylbenzene	ND	2.0		µg/L	1	12/14/2005 1:24:00 PM
sec-Butylbenzene	ND	2.0		µg/L	1	12/14/2005 1:24:00 PM
4-Isopropyltoluene	ND	2.0		µg/L	1	12/14/2005 1:24:00 PM
1,3-Dichlorobenzene	ND	2.0		µg/L	1	12/14/2005 1:24:00 PM
1,4-Dichlorobenzene	ND	2.0		µg/L	1	12/14/2005 1:24:00 PM
n-Butylbenzene	ND	2.0		µg/L	1	12/14/2005 1:24:00 PM
1,2-Dichlorobenzene	ND	2.0		µg/L	1	12/14/2005 1:24:00 PM
1,2-Dibromo-3-chloropropane	ND	5.0		µg/L	1	12/14/2005 1:24:00 PM
1,2,4-Trichlorobenzene	ND	2.0		µg/L	1	12/14/2005 1:24:00 PM
Hexachlorobutadiene	ND	2.0		µg/L	1	12/14/2005 1:24:00 PM
Naphthalene	ND	5.0		µg/L	1	12/14/2005 1:24:00 PM
1,2,3-Trichlorobenzene	ND	2.0		µg/L	1	12/14/2005 1:24:00 PM
Surr: Dibromofluoromethane	98.0	85-116		%REC	1	12/14/2005 1:24:00 PM
Surr: 1,2-Dichloroethane-d4	121	77-127		%REC	1	12/14/2005 1:24:00 PM
Surr: Toluene-d8	102	86-114		%REC	1	12/14/2005 1:24:00 PM
Surr: 4-Bromofluorobenzene	85.2	79-117		%REC	1	12/14/2005 1:24:00 PM

PDF created with FinePrint pdfFactory trial version http://www.pdffactory.com

AMRO Environmental Laboratories Corp.

Date: *15-Dec-05*

CLIENT:	Ross Environmental Associates	**Client Sample ID:**	MW-2
Lab Order:	0512048	**Collection Date:**	12/6/2005 11:20:00 AM
Project:	25-143 Jana's Cupboard Deli & Bakery	**Matrix:**	AQUEOUS
Lab ID:	0512048-02A		

Analyses	Result	RL	Qual	Units	DF	Date Analyzed
EPA 8260 VOLATILES BY GC/MS		**SW8260B**				Analyst: **KT**
Dichlorodifluoromethane	ND	5.0		µg/L	1	12/14/2005 1:58:00 PM
Chloromethane	ND	5.0		µg/L	1	12/14/2005 1:58:00 PM
Vinyl chloride	ND	2.0		µg/L	1	12/14/2005 1:58:00 PM
Chloroethane	ND	5.0		µg/L	1	12/14/2005 1:58:00 PM
Bromomethane	ND	2.0		µg/L	1	12/14/2005 1:58:00 PM
Trichlorofluoromethane	ND	2.0		µg/L	1	12/14/2005 1:58:00 PM
Diethyl ether	ND	5.0		µg/L	1	12/14/2005 1:58:00 PM
Acetone	ND	10		µg/L	1	12/14/2005 1:58:00 PM
1,1-Dichloroethene	ND	1.0		µg/L	1	12/14/2005 1:58:00 PM
Carbon disulfide	ND	2.0		µg/L	1	12/14/2005 1:58:00 PM
Methylene chloride	ND	5.0		µg/L	1	12/14/2005 1:58:00 PM
Methyl tert-butyl ether	3.0	2.0		µg/L	1	12/14/2005 1:58:00 PM
trans-1,2-Dichloroethene	ND	2.0		µg/L	1	12/14/2005 1:58:00 PM
1,1-Dichloroethane	ND	2.0		µg/L	1	12/14/2005 1:58:00 PM
2-Butanone	ND	10		µg/L	1	12/14/2005 1:58:00 PM
2,2-Dichloropropane	ND	2.0		µg/L	1	12/14/2005 1:58:00 PM
cis-1,2-Dichloroethene	ND	2.0		µg/L	1	12/14/2005 1:58:00 PM
Chloroform	ND	2.0		µg/L	1	12/14/2005 1:58:00 PM
Tetrahydrofuran	ND	10		µg/L	1	12/14/2005 1:58:00 PM
Bromochloromethane	ND	2.0		µg/L	1	12/14/2005 1:58:00 PM
1,1,1-Trichloroethane	ND	2.0		µg/L	1	12/14/2005 1:58:00 PM
1,1-Dichloropropene	ND	2.0		µg/L	1	12/14/2005 1:58:00 PM
Carbon tetrachloride	ND	2.0		µg/L	1	12/14/2005 1:58:00 PM
1,2-Dichloroethane	ND	2.0		µg/L	1	12/14/2005 1:58:00 PM
Benzene	ND	1.0		µg/L	1	12/14/2005 1:58:00 PM
Trichloroethene	ND	2.0		µg/L	1	12/14/2005 1:58:00 PM
1,2-Dichloropropane	ND	2.0		µg/L	1	12/14/2005 1:58:00 PM
Bromodichloromethane	ND	2.0		µg/L	1	12/14/2005 1:58:00 PM
Dibromomethane	ND	2.0		µg/L	1	12/14/2005 1:58:00 PM
4-Methyl-2-pentanone	ND	10		µg/L	1	12/14/2005 1:58:00 PM
cis-1,3-Dichloropropene	ND	1.0		µg/L	1	12/14/2005 1:58:00 PM
Toluene	ND	2.0		µg/L	1	12/14/2005 1:58:00 PM
trans-1,3-Dichloropropene	ND	1.0		µg/L	1	12/14/2005 1:58:00 PM
1,1,2-Trichloroethane	ND	2.0		µg/L	1	12/14/2005 1:58:00 PM
1,2-Dibromoethane	ND	2.0		µg/L	1	12/14/2005 1:58:00 PM
2-Hexanone	ND	10		µg/L	1	12/14/2005 1:58:00 PM
1,3-Dichloropropane	ND	2.0		µg/L	1	12/14/2005 1:58:00 PM
Tetrachloroethene	ND	2.0		µg/L	1	12/14/2005 1:58:00 PM
Dibromochloromethane	ND	2.0		µg/L	1	12/14/2005 1:58:00 PM

PDF created with FinePrint pdfFactory trial version http://www.pdffactory.com

AMRO Environmental Laboratories Corp.

Date: *15-Dec-05*

CLIENT:	Ross Environmental Associates	**Client Sample ID:**	MW-2
Lab Order:	0512048	**Collection Date:**	12/6/2005 11:20:00 AM
Project:	25-143 Jana's Cupboard Deli & Bakery	**Matrix:**	AQUEOUS
Lab ID:	0512048-02A		

Analyses	Result	RL	Qual	Units	DF	Date Analyzed
Chlorobenzene	ND	2.0		µg/L	1	12/14/2005 1:58:00 PM
1,1,1,2-Tetrachloroethane	ND	2.0		µg/L	1	12/14/2005 1:58:00 PM
Ethylbenzene	ND	2.0		µg/L	1	12/14/2005 1:58:00 PM
m,p-Xylene	ND	2.0		µg/L	1	12/14/2005 1:58:00 PM
o-Xylene	ND	2.0		µg/L	1	12/14/2005 1:58:00 PM
Styrene	ND	2.0		µg/L	1	12/14/2005 1:58:00 PM
Bromoform	ND	2.0		µg/L	1	12/14/2005 1:58:00 PM
Isopropylbenzene	ND	2.0		µg/L	1	12/14/2005 1:58:00 PM
1,1,2,2-Tetrachloroethane	ND	2.0		µg/L	1	12/14/2005 1:58:00 PM
1,2,3-Trichloropropane	ND	2.0		µg/L	1	12/14/2005 1:58:00 PM
Bromobenzene	ND	2.0		µg/L	1	12/14/2005 1:58:00 PM
n-Propylbenzene	ND	2.0		µg/L	1	12/14/2005 1:58:00 PM
2-Chlorotoluene	ND	2.0		µg/L	1	12/14/2005 1:58:00 PM
4-Chlorotoluene	ND	2.0		µg/L	1	12/14/2005 1:58:00 PM
1,3,5-Trimethylbenzene	ND	2.0		µg/L	1	12/14/2005 1:58:00 PM
tert-Butylbenzene	ND	2.0		µg/L	1	12/14/2005 1:58:00 PM
1,2,4-Trimethylbenzene	ND	2.0		µg/L	1	12/14/2005 1:58:00 PM
sec-Butylbenzene	ND	2.0		µg/L	1	12/14/2005 1:58:00 PM
4-Isopropyltoluene	ND	2.0		µg/L	1	12/14/2005 1:58:00 PM
1,3-Dichlorobenzene	ND	2.0		µg/L	1	12/14/2005 1:58:00 PM
1,4-Dichlorobenzene	ND	2.0		µg/L	1	12/14/2005 1:58:00 PM
n-Butylbenzene	ND	2.0		µg/L	1	12/14/2005 1:58:00 PM
1,2-Dichlorobenzene	ND	2.0		µg/L	1	12/14/2005 1:58:00 PM
1,2-Dibromo-3-chloropropane	ND	5.0		µg/L	1	12/14/2005 1:58:00 PM
1,2,4-Trichlorobenzene	ND	2.0		µg/L	1	12/14/2005 1:58:00 PM
Hexachlorobutadiene	ND	2.0		µg/L	1	12/14/2005 1:58:00 PM
Naphthalene	ND	5.0		µg/L	1	12/14/2005 1:58:00 PM
1,2,3-Trichlorobenzene	ND	2.0		µg/L	1	12/14/2005 1:58:00 PM
Surr: Dibromofluoromethane	96.6	85-116		%REC	1	12/14/2005 1:58:00 PM
Surr: 1,2-Dichloroethane-d4	118	77-127		%REC	1	12/14/2005 1:58:00 PM
Surr: Toluene-d8	101	86-114		%REC	1	12/14/2005 1:58:00 PM
Surr: 4-Bromofluorobenzene	85.8	79-117		%REC	1	12/14/2005 1:58:00 PM

PDF created with FinePrint pdfFactory trial version http://www.pdffactory.com

AMRO Environmental Laboratories Corp.

Date: *15-Dec-05*

CLIENT:	Ross Environmental Associates	**Client Sample ID:**	MW-3
Lab Order:	0512048	**Collection Date:**	12/6/2005 11:25:00 AM
Project:	25-143 Jana's Cupboard Deli & Bakery	**Matrix:**	AQUEOUS
Lab ID:	0512048-03A		

Analyses	Result	RL	Qual	Units	DF	Date Analyzed
EPA 8260 VOLATILES BY GC/MS		**SW8260B**				Analyst: **KT**
Dichlorodifluoromethane	ND	5.0		µg/L	1	12/14/2005 2:33:00 PM
Chloromethane	ND	5.0		µg/L	1	12/14/2005 2:33:00 PM
Vinyl chloride	ND	2.0		µg/L	1	12/14/2005 2:33:00 PM
Chloroethane	ND	5.0		µg/L	1	12/14/2005 2:33:00 PM
Bromomethane	ND	2.0		µg/L	1	12/14/2005 2:33:00 PM
Trichlorofluoromethane	ND	2.0		µg/L	1	12/14/2005 2:33:00 PM
Diethyl ether	ND	5.0		µg/L	1	12/14/2005 2:33:00 PM
Acetone	ND	10		µg/L	1	12/14/2005 2:33:00 PM
1,1-Dichloroethene	ND	1.0		µg/L	1	12/14/2005 2:33:00 PM
Carbon disulfide	ND	2.0		µg/L	1	12/14/2005 2:33:00 PM
Methylene chloride	ND	5.0		µg/L	1	12/14/2005 2:33:00 PM
Methyl tert-butyl ether	ND	2.0		µg/L	1	12/14/2005 2:33:00 PM
trans-1,2-Dichloroethene	ND	2.0		µg/L	1	12/14/2005 2:33:00 PM
1,1-Dichloroethane	ND	2.0		µg/L	1	12/14/2005 2:33:00 PM
2-Butanone	ND	10		µg/L	1	12/14/2005 2:33:00 PM
2,2-Dichloropropane	ND	2.0		µg/L	1	12/14/2005 2:33:00 PM
cis-1,2-Dichloroethene	ND	2.0		µg/L	1	12/14/2005 2:33:00 PM
Chloroform	ND	2.0		µg/L	1	12/14/2005 2:33:00 PM
Tetrahydrofuran	ND	10		µg/L	1	12/14/2005 2:33:00 PM
Bromochloromethane	ND	2.0		µg/L	1	12/14/2005 2:33:00 PM
1,1,1-Trichloroethane	ND	2.0		µg/L	1	12/14/2005 2:33:00 PM
1,1-Dichloropropene	ND	2.0		µg/L	1	12/14/2005 2:33:00 PM
Carbon tetrachloride	ND	2.0		µg/L	1	12/14/2005 2:33:00 PM
1,2-Dichloroethane	ND	2.0		µg/L	1	12/14/2005 2:33:00 PM
Benzene	ND	1.0		µg/L	1	12/14/2005 2:33:00 PM
Trichloroethene	ND	2.0		µg/L	1	12/14/2005 2:33:00 PM
1,2-Dichloropropane	ND	2.0		µg/L	1	12/14/2005 2:33:00 PM
Bromodichloromethane	ND	2.0		µg/L	1	12/14/2005 2:33:00 PM
Dibromomethane	ND	2.0		µg/L	1	12/14/2005 2:33:00 PM
4-Methyl-2-pentanone	ND	10		µg/L	1	12/14/2005 2:33:00 PM
cis-1,3-Dichloropropene	ND	1.0		µg/L	1	12/14/2005 2:33:00 PM
Toluene	ND	2.0		µg/L	1	12/14/2005 2:33:00 PM
trans-1,3-Dichloropropene	ND	1.0		µg/L	1	12/14/2005 2:33:00 PM
1,1,2-Trichloroethane	ND	2.0		µg/L	1	12/14/2005 2:33:00 PM
1,2-Dibromoethane	ND	2.0		µg/L	1	12/14/2005 2:33:00 PM
2-Hexanone	ND	10		µg/L	1	12/14/2005 2:33:00 PM
1,3-Dichloropropane	ND	2.0		µg/L	1	12/14/2005 2:33:00 PM
Tetrachloroethene	ND	2.0		µg/L	1	12/14/2005 2:33:00 PM
Dibromochloromethane	ND	2.0		µg/L	1	12/14/2005 2:33:00 PM

PDF created with FinePrint pdfFactory trial version http://www.pdffactory.com

AMRO Environmental Laboratories Corp.

Date: *15-Dec-05*

CLIENT:	Ross Environmental Associates	**Client Sample ID:**	MW-3
Lab Order:	0512048	**Collection Date:**	12/6/2005 11:25:00 AM
Project:	25-143 Jana's Cupboard Deli & Bakery	**Matrix:**	AQUEOUS
Lab ID:	0512048-03A		

Analyses	Result	RL	Qual	Units	DF	Date Analyzed
Chlorobenzene	ND	2.0		µg/L	1	12/14/2005 2:33:00 PM
1,1,1,2-Tetrachloroethane	ND	2.0		µg/L	1	12/14/2005 2:33:00 PM
Ethylbenzene	ND	2.0		µg/L	1	12/14/2005 2:33:00 PM
m,p-Xylene	ND	2.0		µg/L	1	12/14/2005 2:33:00 PM
o-Xylene	ND	2.0		µg/L	1	12/14/2005 2:33:00 PM
Styrene	ND	2.0		µg/L	1	12/14/2005 2:33:00 PM
Bromoform	ND	2.0		µg/L	1	12/14/2005 2:33:00 PM
Isopropylbenzene	ND	2.0		µg/L	1	12/14/2005 2:33:00 PM
1,1,2,2-Tetrachloroethane	ND	2.0		µg/L	1	12/14/2005 2:33:00 PM
1,2,3-Trichloropropane	ND	2.0		µg/L	1	12/14/2005 2:33:00 PM
Bromobenzene	ND	2.0		µg/L	1	12/14/2005 2:33:00 PM
n-Propylbenzene	ND	2.0		µg/L	1	12/14/2005 2:33:00 PM
2-Chlorotoluene	ND	2.0		µg/L	1	12/14/2005 2:33:00 PM
4-Chlorotoluene	ND	2.0		µg/L	1	12/14/2005 2:33:00 PM
1,3,5-Trimethylbenzene	ND	2.0		µg/L	1	12/14/2005 2:33:00 PM
tert-Butylbenzene	ND	2.0		µg/L	1	12/14/2005 2:33:00 PM
1,2,4-Trimethylbenzene	ND	2.0		µg/L	1	12/14/2005 2:33:00 PM
sec-Butylbenzene	ND	2.0		µg/L	1	12/14/2005 2:33:00 PM
4-Isopropyltoluene	ND	2.0		µg/L	1	12/14/2005 2:33:00 PM
1,3-Dichlorobenzene	ND	2.0		µg/L	1	12/14/2005 2:33:00 PM
1,4-Dichlorobenzene	ND	2.0		µg/L	1	12/14/2005 2:33:00 PM
n-Butylbenzene	ND	2.0		µg/L	1	12/14/2005 2:33:00 PM
1,2-Dichlorobenzene	ND	2.0		µg/L	1	12/14/2005 2:33:00 PM
1,2-Dibromo-3-chloropropane	ND	5.0		µg/L	1	12/14/2005 2:33:00 PM
1,2,4-Trichlorobenzene	ND	2.0		µg/L	1	12/14/2005 2:33:00 PM
Hexachlorobutadiene	ND	2.0		µg/L	1	12/14/2005 2:33:00 PM
Naphthalene	ND	5.0		µg/L	1	12/14/2005 2:33:00 PM
1,2,3-Trichlorobenzene	ND	2.0		µg/L	1	12/14/2005 2:33:00 PM
Surr: Dibromofluoromethane	97.3	85-116		%REC	1	12/14/2005 2:33:00 PM
Surr: 1,2-Dichloroethane-d4	115	77-127		%REC	1	12/14/2005 2:33:00 PM
Surr: Toluene-d8	103	86-114		%REC	1	12/14/2005 2:33:00 PM
Surr: 4-Bromofluorobenzene	87.3	79-117		%REC	1	12/14/2005 2:33:00 PM

PDF created with FinePrint pdfFactory trial version http://www.pdffactory.com

AMRO Environmental Laboratories Corp.

Date: *15-Dec-05*

CLIENT:	Ross Environmental Associates	**Client Sample ID:**	MW-4
Lab Order:	0512048	**Collection Date:**	12/6/2005 11:30:00 AM
Project:	25-143 Jana's Cupboard Deli & Bakery	**Matrix:**	AQUEOUS
Lab ID:	0512048-04A		

Analyses	Result	RL	Qual	Units	DF	Date Analyzed
EPA 8260 VOLATILES BY GC/MS		**SW8260B**				Analyst: **KT**
Dichlorodifluoromethane	ND	5.0		µg/L	1	12/14/2005 3:07:00 PM
Chloromethane	ND	5.0		µg/L	1	12/14/2005 3:07:00 PM
Vinyl chloride	ND	2.0		µg/L	1	12/14/2005 3:07:00 PM
Chloroethane	ND	5.0		µg/L	1	12/14/2005 3:07:00 PM
Bromomethane	ND	2.0		µg/L	1	12/14/2005 3:07:00 PM
Trichlorofluoromethane	ND	2.0		µg/L	1	12/14/2005 3:07:00 PM
Diethyl ether	ND	5.0		µg/L	1	12/14/2005 3:07:00 PM
Acetone	ND	10		µg/L	1	12/14/2005 3:07:00 PM
1,1-Dichloroethene	ND	1.0		µg/L	1	12/14/2005 3:07:00 PM
Carbon disulfide	ND	2.0		µg/L	1	12/14/2005 3:07:00 PM
Methylene chloride	ND	5.0		µg/L	1	12/14/2005 3:07:00 PM
Methyl tert-butyl ether	ND	2.0		µg/L	1	12/14/2005 3:07:00 PM
trans-1,2-Dichloroethene	ND	2.0		µg/L	1	12/14/2005 3:07:00 PM
1,1-Dichloroethane	ND	2.0		µg/L	1	12/14/2005 3:07:00 PM
2-Butanone	ND	10		µg/L	1	12/14/2005 3:07:00 PM
2,2-Dichloropropane	ND	2.0		µg/L	1	12/14/2005 3:07:00 PM
cis-1,2-Dichloroethene	ND	2.0		µg/L	1	12/14/2005 3:07:00 PM
Chloroform	ND	2.0		µg/L	1	12/14/2005 3:07:00 PM
Tetrahydrofuran	ND	10		µg/L	1	12/14/2005 3:07:00 PM
Bromochloromethane	ND	2.0		µg/L	1	12/14/2005 3:07:00 PM
1,1,1-Trichloroethane	ND	2.0		µg/L	1	12/14/2005 3:07:00 PM
1,1-Dichloropropene	ND	2.0		µg/L	1	12/14/2005 3:07:00 PM
Carbon tetrachloride	ND	2.0		µg/L	1	12/14/2005 3:07:00 PM
1,2-Dichloroethane	ND	2.0		µg/L	1	12/14/2005 3:07:00 PM
Benzene	ND	1.0		µg/L	1	12/14/2005 3:07:00 PM
Trichloroethene	ND	2.0		µg/L	1	12/14/2005 3:07:00 PM
1,2-Dichloropropane	ND	2.0		µg/L	1	12/14/2005 3:07:00 PM
Bromodichloromethane	ND	2.0		µg/L	1	12/14/2005 3:07:00 PM
Dibromomethane	ND	2.0		µg/L	1	12/14/2005 3:07:00 PM
4-Methyl-2-pentanone	ND	10		µg/L	1	12/14/2005 3:07:00 PM
cis-1,3-Dichloropropene	ND	1.0		µg/L	1	12/14/2005 3:07:00 PM
Toluene	ND	2.0		µg/L	1	12/14/2005 3:07:00 PM
trans-1,3-Dichloropropene	ND	1.0		µg/L	1	12/14/2005 3:07:00 PM
1,1,2-Trichloroethane	ND	2.0		µg/L	1	12/14/2005 3:07:00 PM
1,2-Dibromoethane	ND	2.0		µg/L	1	12/14/2005 3:07:00 PM
2-Hexanone	ND	10		µg/L	1	12/14/2005 3:07:00 PM
1,3-Dichloropropane	ND	2.0		µg/L	1	12/14/2005 3:07:00 PM
Tetrachloroethene	ND	2.0		µg/L	1	12/14/2005 3:07:00 PM
Dibromochloromethane	ND	2.0		µg/L	1	12/14/2005 3:07:00 PM

PDF created with FinePrint pdfFactory trial version http://www.pdffactory.com

AMRO Environmental Laboratories Corp.

Date: *15-Dec-05*

CLIENT:	Ross Environmental Associates	**Client Sample ID:**	MW-4
Lab Order:	0512048	**Collection Date:**	12/6/2005 11:30:00 AM
Project:	25-143 Jana's Cupboard Deli & Bakery	**Matrix:**	AQUEOUS
Lab ID:	0512048-04A		

Analyses	Result	RL	Qual	Units	DF	Date Analyzed
Chlorobenzene	ND	2.0		µg/L	1	12/14/2005 3:07:00 PM
1,1,1,2-Tetrachloroethane	ND	2.0		µg/L	1	12/14/2005 3:07:00 PM
Ethylbenzene	ND	2.0		µg/L	1	12/14/2005 3:07:00 PM
m,p-Xylene	ND	2.0		µg/L	1	12/14/2005 3:07:00 PM
o-Xylene	ND	2.0		µg/L	1	12/14/2005 3:07:00 PM
Styrene	ND	2.0		µg/L	1	12/14/2005 3:07:00 PM
Bromoform	ND	2.0		µg/L	1	12/14/2005 3:07:00 PM
Isopropylbenzene	ND	2.0		µg/L	1	12/14/2005 3:07:00 PM
1,1,2,2-Tetrachloroethane	ND	2.0		µg/L	1	12/14/2005 3:07:00 PM
1,2,3-Trichloropropane	ND	2.0		µg/L	1	12/14/2005 3:07:00 PM
Bromobenzene	ND	2.0		µg/L	1	12/14/2005 3:07:00 PM
n-Propylbenzene	ND	2.0		µg/L	1	12/14/2005 3:07:00 PM
2-Chlorotoluene	ND	2.0		µg/L	1	12/14/2005 3:07:00 PM
4-Chlorotoluene	ND	2.0		µg/L	1	12/14/2005 3:07:00 PM
1,3,5-Trimethylbenzene	ND	2.0		µg/L	1	12/14/2005 3:07:00 PM
tert-Butylbenzene	ND	2.0		µg/L	1	12/14/2005 3:07:00 PM
1,2,4-Trimethylbenzene	ND	2.0		µg/L	1	12/14/2005 3:07:00 PM
sec-Butylbenzene	ND	2.0		µg/L	1	12/14/2005 3:07:00 PM
4-Isopropyltoluene	ND	2.0		µg/L	1	12/14/2005 3:07:00 PM
1,3-Dichlorobenzene	ND	2.0		µg/L	1	12/14/2005 3:07:00 PM
1,4-Dichlorobenzene	ND	2.0		µg/L	1	12/14/2005 3:07:00 PM
n-Butylbenzene	ND	2.0		µg/L	1	12/14/2005 3:07:00 PM
1,2-Dichlorobenzene	ND	2.0		µg/L	1	12/14/2005 3:07:00 PM
1,2-Dibromo-3-chloropropane	ND	5.0		µg/L	1	12/14/2005 3:07:00 PM
1,2,4-Trichlorobenzene	ND	2.0		µg/L	1	12/14/2005 3:07:00 PM
Hexachlorobutadiene	ND	2.0		µg/L	1	12/14/2005 3:07:00 PM
Naphthalene	ND	5.0		µg/L	1	12/14/2005 3:07:00 PM
1,2,3-Trichlorobenzene	ND	2.0		µg/L	1	12/14/2005 3:07:00 PM
Surr: Dibromofluoromethane	100	85-116		%REC	1	12/14/2005 3:07:00 PM
Surr: 1,2-Dichloroethane-d4	118	77-127		%REC	1	12/14/2005 3:07:00 PM
Surr: Toluene-d8	102	86-114		%REC	1	12/14/2005 3:07:00 PM
Surr: 4-Bromofluorobenzene	84.8	79-117		%REC	1	12/14/2005 3:07:00 PM

PDF created with FinePrint pdfFactory trial version http://www.pdffactory.com

AMRO Environmental Laboratories Corp.

Date: *15-Dec-05*

CLIENT:	Ross Environmental Associates	**Client Sample ID:**	Dup
Lab Order:	0512048	**Collection Date:**	12/6/2005
Project:	25-143 Jana's Cupboard Deli & Bakery	**Matrix:**	AQUEOUS
Lab ID:	0512048-05A		

Analyses	Result	RL	Qual	Units	DF	Date Analyzed
EPA 8260 VOLATILES BY GC/MS		**SW8260B**				Analyst: **KT**
Dichlorodifluoromethane	ND	5.0		µg/L	1	12/14/2005 3:41:00 PM
Chloromethane	ND	5.0		µg/L	1	12/14/2005 3:41:00 PM
Vinyl chloride	ND	2.0		µg/L	1	12/14/2005 3:41:00 PM
Chloroethane	ND	5.0		µg/L	1	12/14/2005 3:41:00 PM
Bromomethane	ND	2.0		µg/L	1	12/14/2005 3:41:00 PM
Trichlorofluoromethane	ND	2.0		µg/L	1	12/14/2005 3:41:00 PM
Diethyl ether	ND	5.0		µg/L	1	12/14/2005 3:41:00 PM
Acetone	ND	10		µg/L	1	12/14/2005 3:41:00 PM
1,1-Dichloroethene	ND	1.0		µg/L	1	12/14/2005 3:41:00 PM
Carbon disulfide	ND	2.0		µg/L	1	12/14/2005 3:41:00 PM
Methylene chloride	ND	5.0		µg/L	1	12/14/2005 3:41:00 PM
Methyl tert-butyl ether	3.8	2.0		µg/L	1	12/14/2005 3:41:00 PM
trans-1,2-Dichloroethene	ND	2.0		µg/L	1	12/14/2005 3:41:00 PM
1,1-Dichloroethane	ND	2.0		µg/L	1	12/14/2005 3:41:00 PM
2-Butanone	ND	10		µg/L	1	12/14/2005 3:41:00 PM
2,2-Dichloropropane	ND	2.0		µg/L	1	12/14/2005 3:41:00 PM
cis-1,2-Dichloroethene	ND	2.0		µg/L	1	12/14/2005 3:41:00 PM
Chloroform	ND	2.0		µg/L	1	12/14/2005 3:41:00 PM
Tetrahydrofuran	ND	10		µg/L	1	12/14/2005 3:41:00 PM
Bromochloromethane	ND	2.0		µg/L	1	12/14/2005 3:41:00 PM
1,1,1-Trichloroethane	ND	2.0		µg/L	1	12/14/2005 3:41:00 PM
1,1-Dichloropropene	ND	2.0		µg/L	1	12/14/2005 3:41:00 PM
Carbon tetrachloride	ND	2.0		µg/L	1	12/14/2005 3:41:00 PM
1,2-Dichloroethane	ND	2.0		µg/L	1	12/14/2005 3:41:00 PM
Benzene	ND	1.0		µg/L	1	12/14/2005 3:41:00 PM
Trichloroethene	ND	2.0		µg/L	1	12/14/2005 3:41:00 PM
1,2-Dichloropropane	ND	2.0		µg/L	1	12/14/2005 3:41:00 PM
Bromodichloromethane	ND	2.0		µg/L	1	12/14/2005 3:41:00 PM
Dibromomethane	ND	2.0		µg/L	1	12/14/2005 3:41:00 PM
4-Methyl-2-pentanone	ND	10		µg/L	1	12/14/2005 3:41:00 PM
cis-1,3-Dichloropropene	ND	1.0		µg/L	1	12/14/2005 3:41:00 PM
Toluene	ND	2.0		µg/L	1	12/14/2005 3:41:00 PM
trans-1,3-Dichloropropene	ND	1.0		µg/L	1	12/14/2005 3:41:00 PM
1,1,2-Trichloroethane	ND	2.0		µg/L	1	12/14/2005 3:41:00 PM
1,2-Dibromoethane	ND	2.0		µg/L	1	12/14/2005 3:41:00 PM
2-Hexanone	ND	10		µg/L	1	12/14/2005 3:41:00 PM
1,3-Dichloropropane	ND	2.0		µg/L	1	12/14/2005 3:41:00 PM
Tetrachloroethene	ND	2.0		µg/L	1	12/14/2005 3:41:00 PM
Dibromochloromethane	ND	2.0		µg/L	1	12/14/2005 3:41:00 PM

PDF created with FinePrint pdfFactory trial version http://www.pdffactory.com

AMRO Environmental Laboratories Corp.

Date: *15-Dec-05*

CLIENT:	Ross Environmental Associates	**Client Sample ID:**	Dup
Lab Order:	0512048	**Collection Date:**	12/6/2005
Project:	25-143 Jana's Cupboard Deli & Bakery	**Matrix:**	AQUEOUS
Lab ID:	0512048-05A		

Analyses	Result	RL	Qual	Units	DF	Date Analyzed
Chlorobenzene	ND	2.0		µg/L	1	12/14/2005 3:41:00 PM
1,1,1,2-Tetrachloroethane	ND	2.0		µg/L	1	12/14/2005 3:41:00 PM
Ethylbenzene	ND	2.0		µg/L	1	12/14/2005 3:41:00 PM
m,p-Xylene	ND	2.0		µg/L	1	12/14/2005 3:41:00 PM
o-Xylene	ND	2.0		µg/L	1	12/14/2005 3:41:00 PM
Styrene	ND	2.0		µg/L	1	12/14/2005 3:41:00 PM
Bromoform	ND	2.0		µg/L	1	12/14/2005 3:41:00 PM
Isopropylbenzene	ND	2.0		µg/L	1	12/14/2005 3:41:00 PM
1,1,2,2-Tetrachloroethane	ND	2.0		µg/L	1	12/14/2005 3:41:00 PM
1,2,3-Trichloropropane	ND	2.0		µg/L	1	12/14/2005 3:41:00 PM
Bromobenzene	ND	2.0		µg/L	1	12/14/2005 3:41:00 PM
n-Propylbenzene	ND	2.0		µg/L	1	12/14/2005 3:41:00 PM
2-Chlorotoluene	ND	2.0		µg/L	1	12/14/2005 3:41:00 PM
4-Chlorotoluene	ND	2.0		µg/L	1	12/14/2005 3:41:00 PM
1,3,5-Trimethylbenzene	ND	2.0		µg/L	1	12/14/2005 3:41:00 PM
tert-Butylbenzene	ND	2.0		µg/L	1	12/14/2005 3:41:00 PM
1,2,4-Trimethylbenzene	ND	2.0		µg/L	1	12/14/2005 3:41:00 PM
sec-Butylbenzene	ND	2.0		µg/L	1	12/14/2005 3:41:00 PM
4-Isopropyltoluene	ND	2.0		µg/L	1	12/14/2005 3:41:00 PM
1,3-Dichlorobenzene	ND	2.0		µg/L	1	12/14/2005 3:41:00 PM
1,4-Dichlorobenzene	ND	2.0		µg/L	1	12/14/2005 3:41:00 PM
n-Butylbenzene	ND	2.0		µg/L	1	12/14/2005 3:41:00 PM
1,2-Dichlorobenzene	ND	2.0		µg/L	1	12/14/2005 3:41:00 PM
1,2-Dibromo-3-chloropropane	ND	5.0		µg/L	1	12/14/2005 3:41:00 PM
1,2,4-Trichlorobenzene	ND	2.0		µg/L	1	12/14/2005 3:41:00 PM
Hexachlorobutadiene	ND	2.0		µg/L	1	12/14/2005 3:41:00 PM
Naphthalene	ND	5.0		µg/L	1	12/14/2005 3:41:00 PM
1,2,3-Trichlorobenzene	ND	2.0		µg/L	1	12/14/2005 3:41:00 PM
Surr: Dibromofluoromethane	98.6	85-116		%REC	1	12/14/2005 3:41:00 PM
Surr: 1,2-Dichloroethane-d4	122	77-127		%REC	1	12/14/2005 3:41:00 PM
Surr: Toluene-d8	103	86-114		%REC	1	12/14/2005 3:41:00 PM
Surr: 4-Bromofluorobenzene	83.9	79-117		%REC	1	12/14/2005 3:41:00 PM

PDF created with FinePrint pdfFactory trial version http://www.pdffactory.com

AMRO Environmental Laboratories Corp.

Date: *15-Dec-05*

CLIENT:	Ross Environmental Associates	**Client Sample ID:**	TB
Lab Order:	0512048	**Collection Date:**	12/6/2005 8:44:00 AM
Project:	25-143 Jana's Cupboard Deli & Bakery	**Matrix:**	TRIP BLANK
Lab ID:	0512048-06A		

Analyses	Result	RL	Qual	Units	DF	Date Analyzed
EPA 8260 VOLATILES BY GC/MS		**SW8260B**				Analyst: **KT**
Dichlorodifluoromethane	ND	5.0		µg/L	1	12/14/2005 12:50:00 PM
Chloromethane	ND	5.0		µg/L	1	12/14/2005 12:50:00 PM
Vinyl chloride	ND	2.0		µg/L	1	12/14/2005 12:50:00 PM
Chloroethane	ND	5.0		µg/L	1	12/14/2005 12:50:00 PM
Bromomethane	ND	2.0		µg/L	1	12/14/2005 12:50:00 PM
Trichlorofluoromethane	ND	2.0		µg/L	1	12/14/2005 12:50:00 PM
Diethyl ether	ND	5.0		µg/L	1	12/14/2005 12:50:00 PM
Acetone	ND	10		µg/L	1	12/14/2005 12:50:00 PM
1,1-Dichloroethene	ND	1.0		µg/L	1	12/14/2005 12:50:00 PM
Carbon disulfide	ND	2.0		µg/L	1	12/14/2005 12:50:00 PM
Methylene chloride	ND	5.0		µg/L	1	12/14/2005 12:50:00 PM
Methyl tert-butyl ether	ND	2.0		µg/L	1	12/14/2005 12:50:00 PM
trans-1,2-Dichloroethene	ND	2.0		µg/L	1	12/14/2005 12:50:00 PM
1,1-Dichloroethane	ND	2.0		µg/L	1	12/14/2005 12:50:00 PM
2-Butanone	ND	10		µg/L	1	12/14/2005 12:50:00 PM
2,2-Dichloropropane	ND	2.0		µg/L	1	12/14/2005 12:50:00 PM
cis-1,2-Dichloroethene	ND	2.0		µg/L	1	12/14/2005 12:50:00 PM
Chloroform	ND	2.0		µg/L	1	12/14/2005 12:50:00 PM
Tetrahydrofuran	ND	10		µg/L	1	12/14/2005 12:50:00 PM
Bromochloromethane	ND	2.0		µg/L	1	12/14/2005 12:50:00 PM
1,1,1-Trichloroethane	ND	2.0		µg/L	1	12/14/2005 12:50:00 PM
1,1-Dichloropropene	ND	2.0		µg/L	1	12/14/2005 12:50:00 PM
Carbon tetrachloride	ND	2.0		µg/L	1	12/14/2005 12:50:00 PM
1,2-Dichloroethane	ND	2.0		µg/L	1	12/14/2005 12:50:00 PM
Benzene	ND	1.0		µg/L	1	12/14/2005 12:50:00 PM
Trichloroethene	ND	2.0		µg/L	1	12/14/2005 12:50:00 PM
1,2-Dichloropropane	ND	2.0		µg/L	1	12/14/2005 12:50:00 PM
Bromodichloromethane	ND	2.0		µg/L	1	12/14/2005 12:50:00 PM
Dibromomethane	ND	2.0		µg/L	1	12/14/2005 12:50:00 PM
4-Methyl-2-pentanone	ND	10		µg/L	1	12/14/2005 12:50:00 PM
cis-1,3-Dichloropropene	ND	1.0		µg/L	1	12/14/2005 12:50:00 PM
Toluene	ND	2.0		µg/L	1	12/14/2005 12:50:00 PM
trans-1,3-Dichloropropene	ND	1.0		µg/L	1	12/14/2005 12:50:00 PM
1,1,2-Trichloroethane	ND	2.0		µg/L	1	12/14/2005 12:50:00 PM
1,2-Dibromoethane	ND	2.0		µg/L	1	12/14/2005 12:50:00 PM
2-Hexanone	ND	10		µg/L	1	12/14/2005 12:50:00 PM
1,3-Dichloropropane	ND	2.0		µg/L	1	12/14/2005 12:50:00 PM
Tetrachloroethene	ND	2.0		µg/L	1	12/14/2005 12:50:00 PM
Dibromochloromethane	ND	2.0		µg/L	1	12/14/2005 12:50:00 PM

PDF created with FinePrint pdfFactory trial version http://www.pdffactory.com

AMRO Environmental Laboratories Corp.

Date: *15-Dec-05*

CLIENT:	Ross Environmental Associates	**Client Sample ID:**	TB
Lab Order:	0512048	**Collection Date:**	12/6/2005 8:44:00 AM
Project:	25-143 Jana's Cupboard Deli & Bakery	**Matrix:**	TRIP BLANK
Lab ID:	0512048-06A		

Analyses	Result	RL	Qual	Units	DF	Date Analyzed
Chlorobenzene	ND	2.0		µg/L	1	12/14/2005 12:50:00 PM
1,1,1,2-Tetrachloroethane	ND	2.0		µg/L	1	12/14/2005 12:50:00 PM
Ethylbenzene	ND	2.0		µg/L	1	12/14/2005 12:50:00 PM
m,p-Xylene	ND	2.0		µg/L	1	12/14/2005 12:50:00 PM
o-Xylene	ND	2.0		µg/L	1	12/14/2005 12:50:00 PM
Styrene	ND	2.0		µg/L	1	12/14/2005 12:50:00 PM
Bromoform	ND	2.0		µg/L	1	12/14/2005 12:50:00 PM
Isopropylbenzene	ND	2.0		µg/L	1	12/14/2005 12:50:00 PM
1,1,2,2-Tetrachloroethane	ND	2.0		µg/L	1	12/14/2005 12:50:00 PM
1,2,3-Trichloropropane	ND	2.0		µg/L	1	12/14/2005 12:50:00 PM
Bromobenzene	ND	2.0		µg/L	1	12/14/2005 12:50:00 PM
n-Propylbenzene	ND	2.0		µg/L	1	12/14/2005 12:50:00 PM
2-Chlorotoluene	ND	2.0		µg/L	1	12/14/2005 12:50:00 PM
4-Chlorotoluene	ND	2.0		µg/L	1	12/14/2005 12:50:00 PM
1,3,5-Trimethylbenzene	ND	2.0		µg/L	1	12/14/2005 12:50:00 PM
tert-Butylbenzene	ND	2.0		µg/L	1	12/14/2005 12:50:00 PM
1,2,4-Trimethylbenzene	ND	2.0		µg/L	1	12/14/2005 12:50:00 PM
sec-Butylbenzene	ND	2.0		µg/L	1	12/14/2005 12:50:00 PM
4-Isopropyltoluene	ND	2.0		µg/L	1	12/14/2005 12:50:00 PM
1,3-Dichlorobenzene	ND	2.0		µg/L	1	12/14/2005 12:50:00 PM
1,4-Dichlorobenzene	ND	2.0		µg/L	1	12/14/2005 12:50:00 PM
n-Butylbenzene	ND	2.0		µg/L	1	12/14/2005 12:50:00 PM
1,2-Dichlorobenzene	ND	2.0		µg/L	1	12/14/2005 12:50:00 PM
1,2-Dibromo-3-chloropropane	ND	5.0		µg/L	1	12/14/2005 12:50:00 PM
1,2,4-Trichlorobenzene	ND	2.0		µg/L	1	12/14/2005 12:50:00 PM
Hexachlorobutadiene	ND	2.0		µg/L	1	12/14/2005 12:50:00 PM
Naphthalene	ND	5.0		µg/L	1	12/14/2005 12:50:00 PM
1,2,3-Trichlorobenzene	ND	2.0		µg/L	1	12/14/2005 12:50:00 PM
Surr: Dibromofluoromethane	99.0	85-116		%REC	1	12/14/2005 12:50:00 PM
Surr: 1,2-Dichloroethane-d4	117	77-127		%REC	1	12/14/2005 12:50:00 PM
Surr: Toluene-d8	103	86-114		%REC	1	12/14/2005 12:50:00 PM
Surr: 4-Bromofluorobenzene	84.0	79-117		%REC	1	12/14/2005 12:50:00 PM

PDF created with FinePrint pdfFactory trial version http://www.pdffactory.com