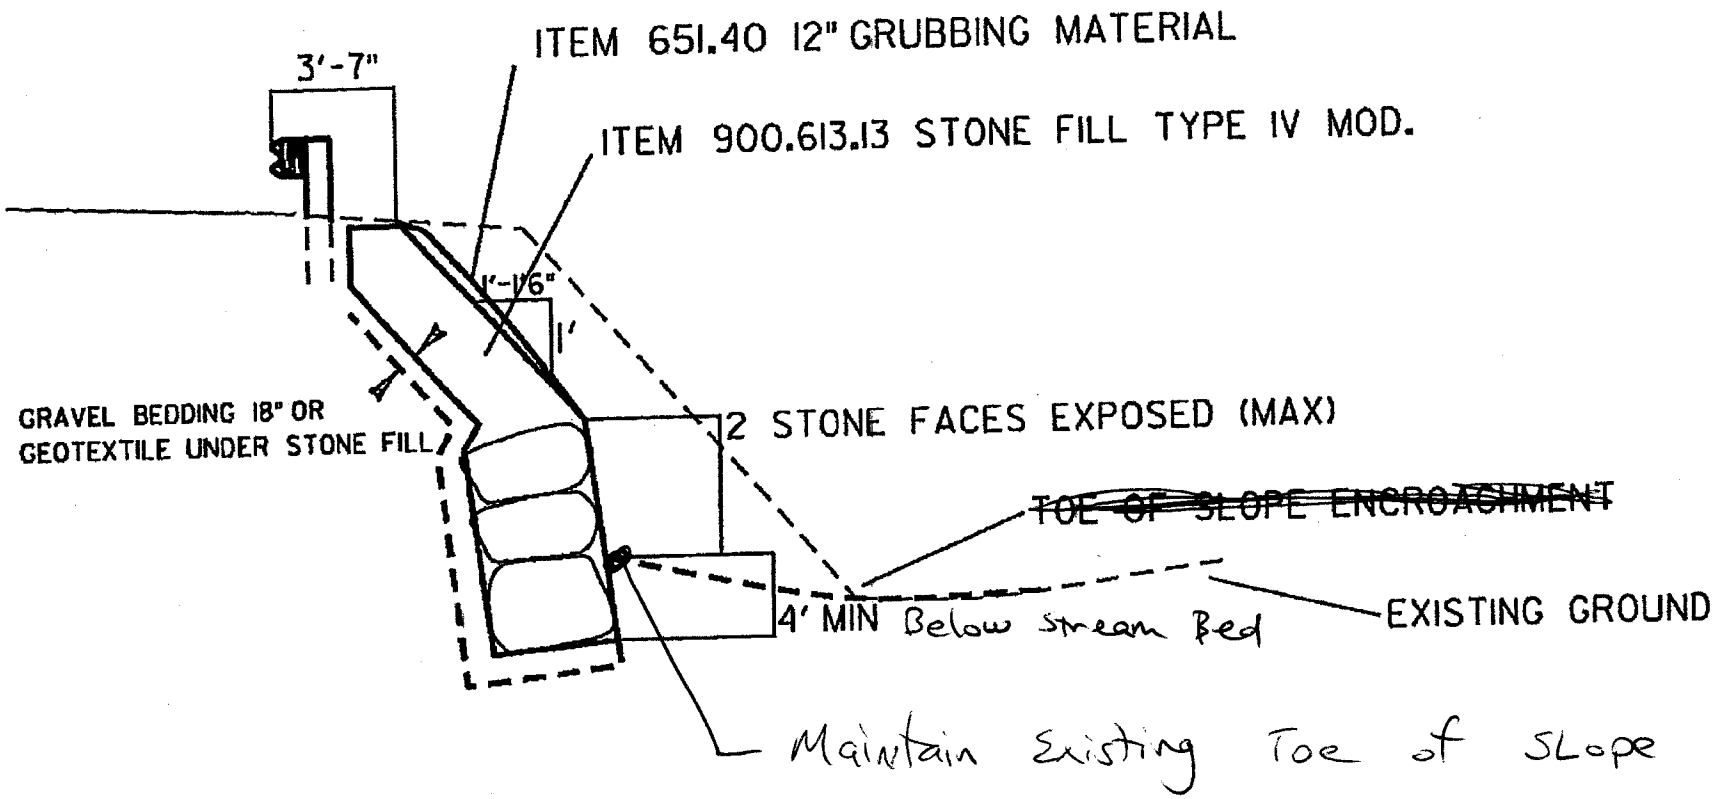

STACKED ROCK WALL (SRW)

Tadmer Rd
Town of Wells